



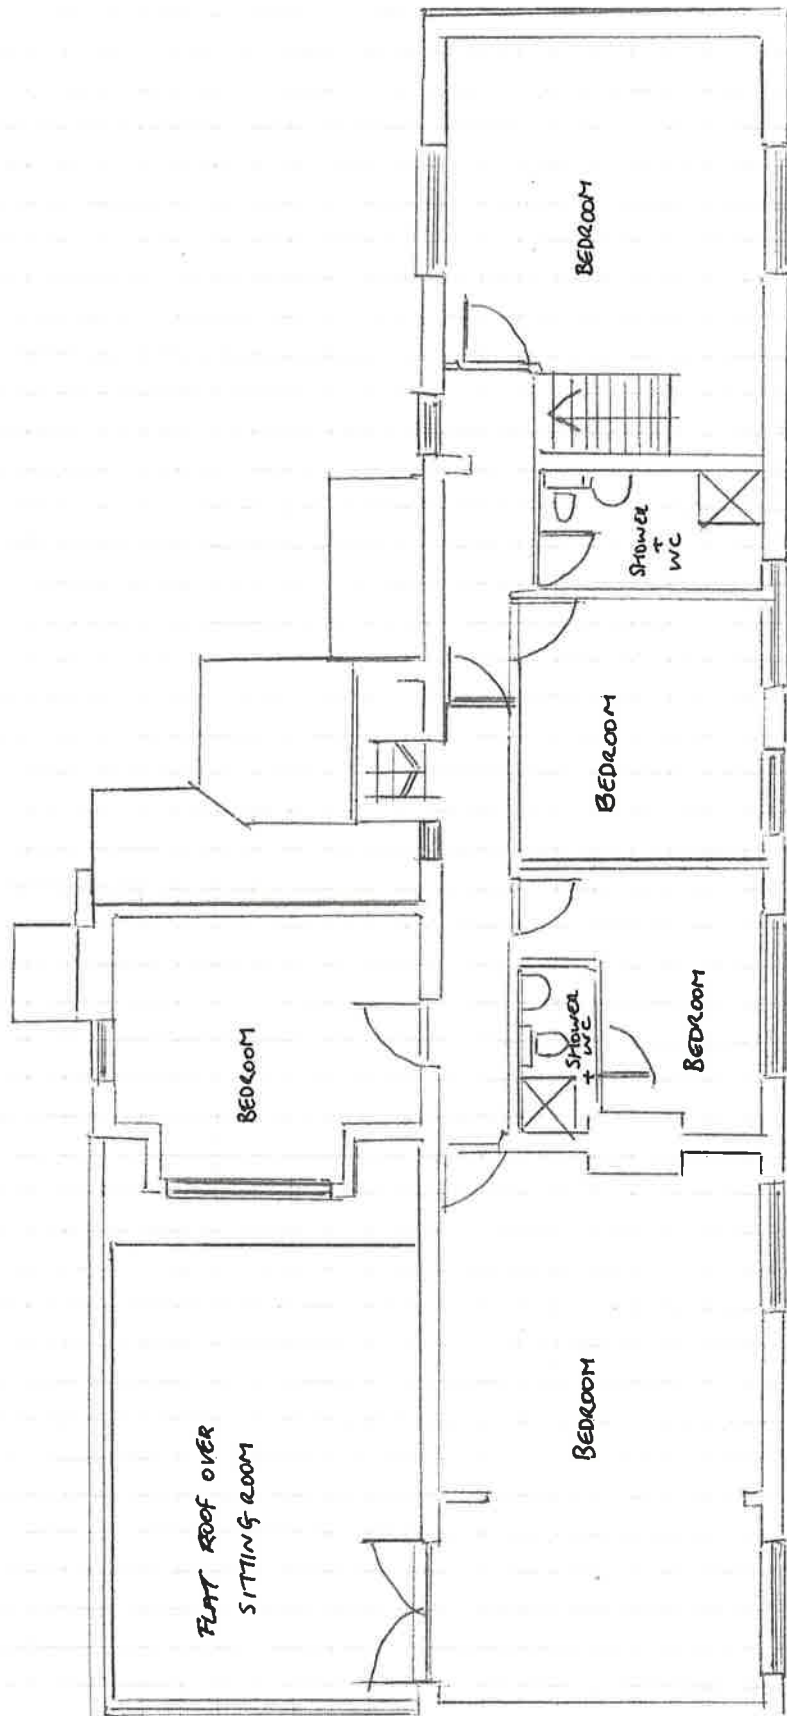

PROPOSED FIRST FLOOR PLAN

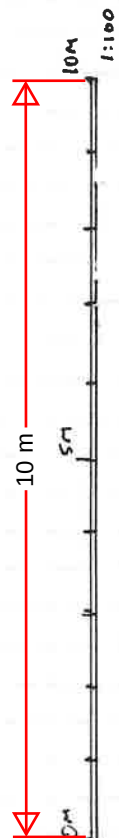

THE AMIRAN AND TIGER
HARVEY ST. HARVEY.
DA-13 ODE