



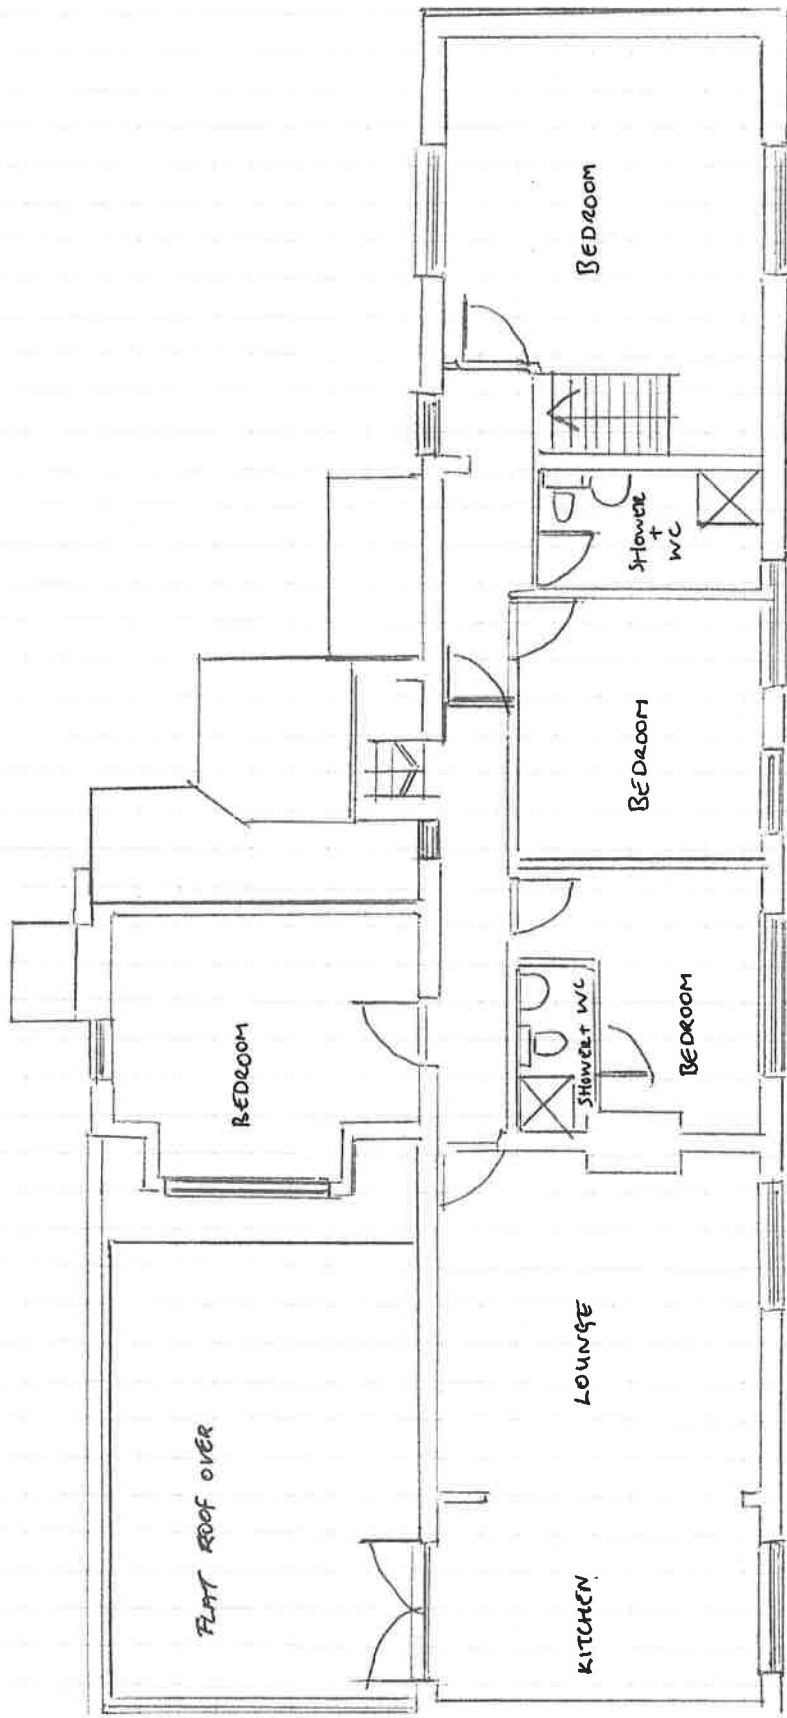

EXISTING FIRST FLOOR PLAN 1:100

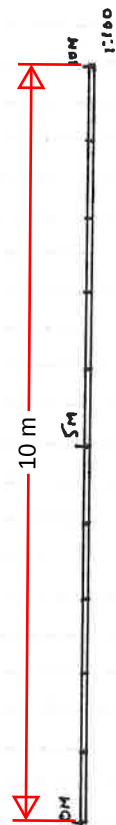

THE AMAZON AND TIGER
HARVEY ST. HARVEY.
DA-13 ODE