



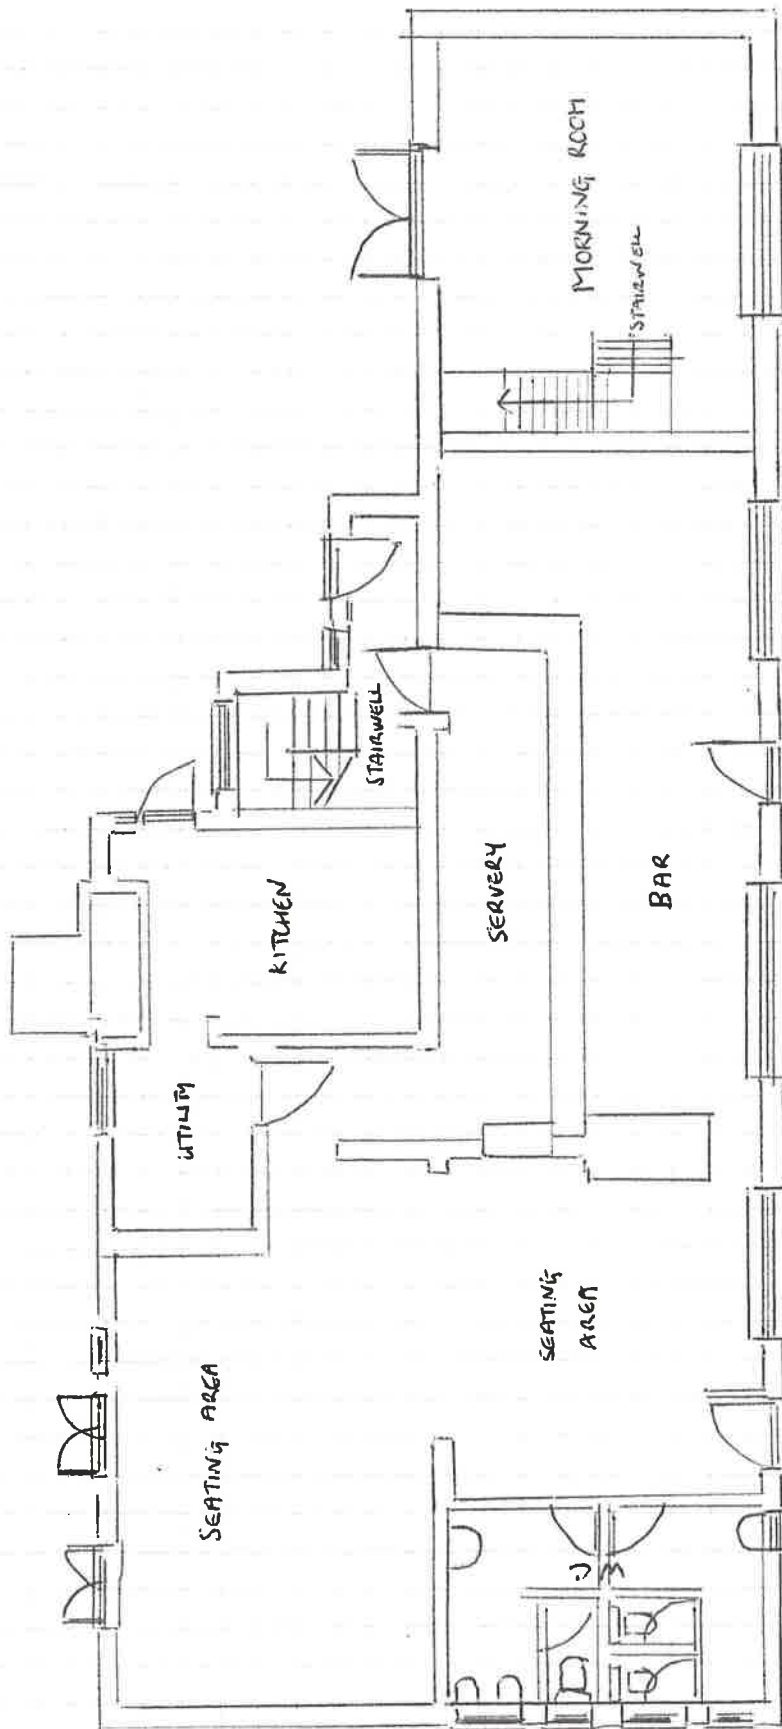

EXISTING GROUND FLOOR PLAN 1:100

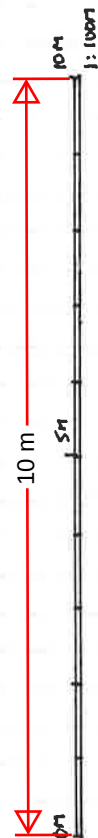

THE AMAZON AND TIGER
HARVEY ST. HARVEY
DA13 ODE