



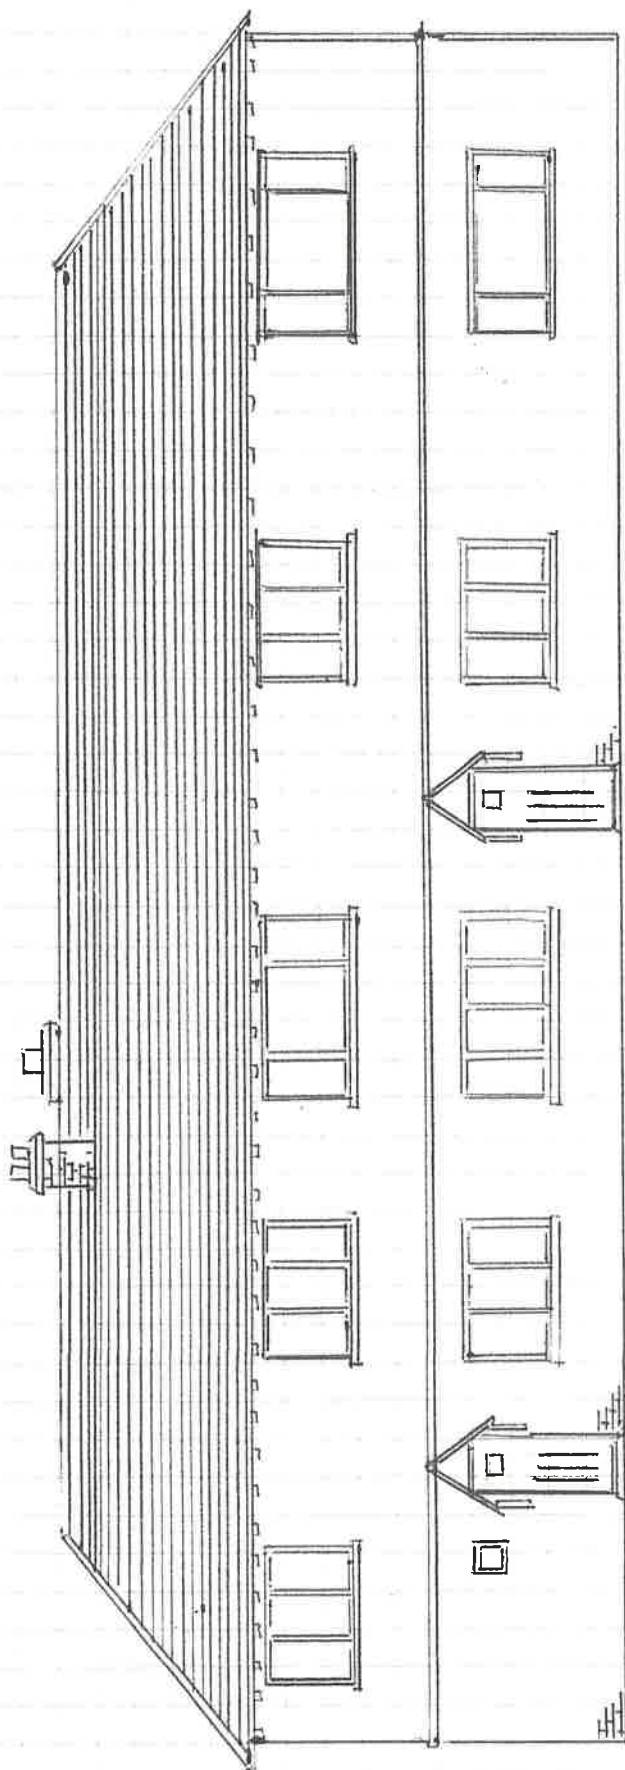

EXISTING SOUTH/WEST (FRONT) ELEVATION 1:100

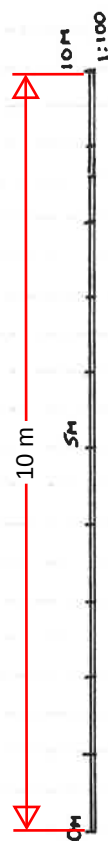

THE AMAZON AND TIGER
MARVEL ST. MEMPHIS.
DAIS ODE