



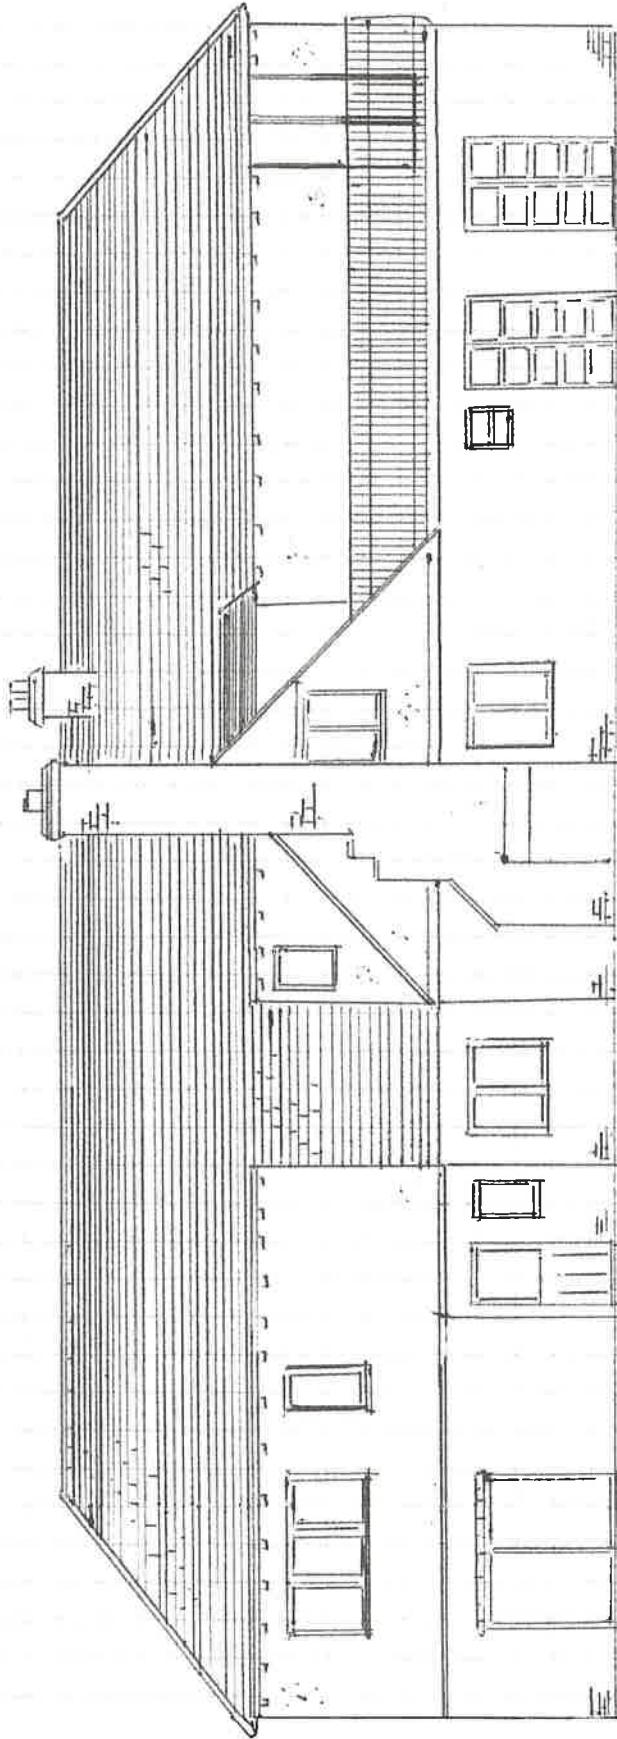

EXISTING NORTH/EAST (REAR) ELEVATION 1:100

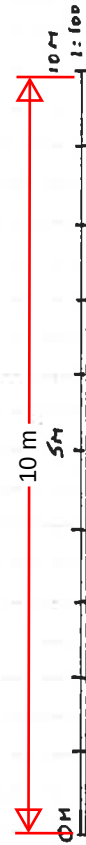

THE AMAZON AND TIGER
HARVEY ST. HARVEL
DAIS ODE