



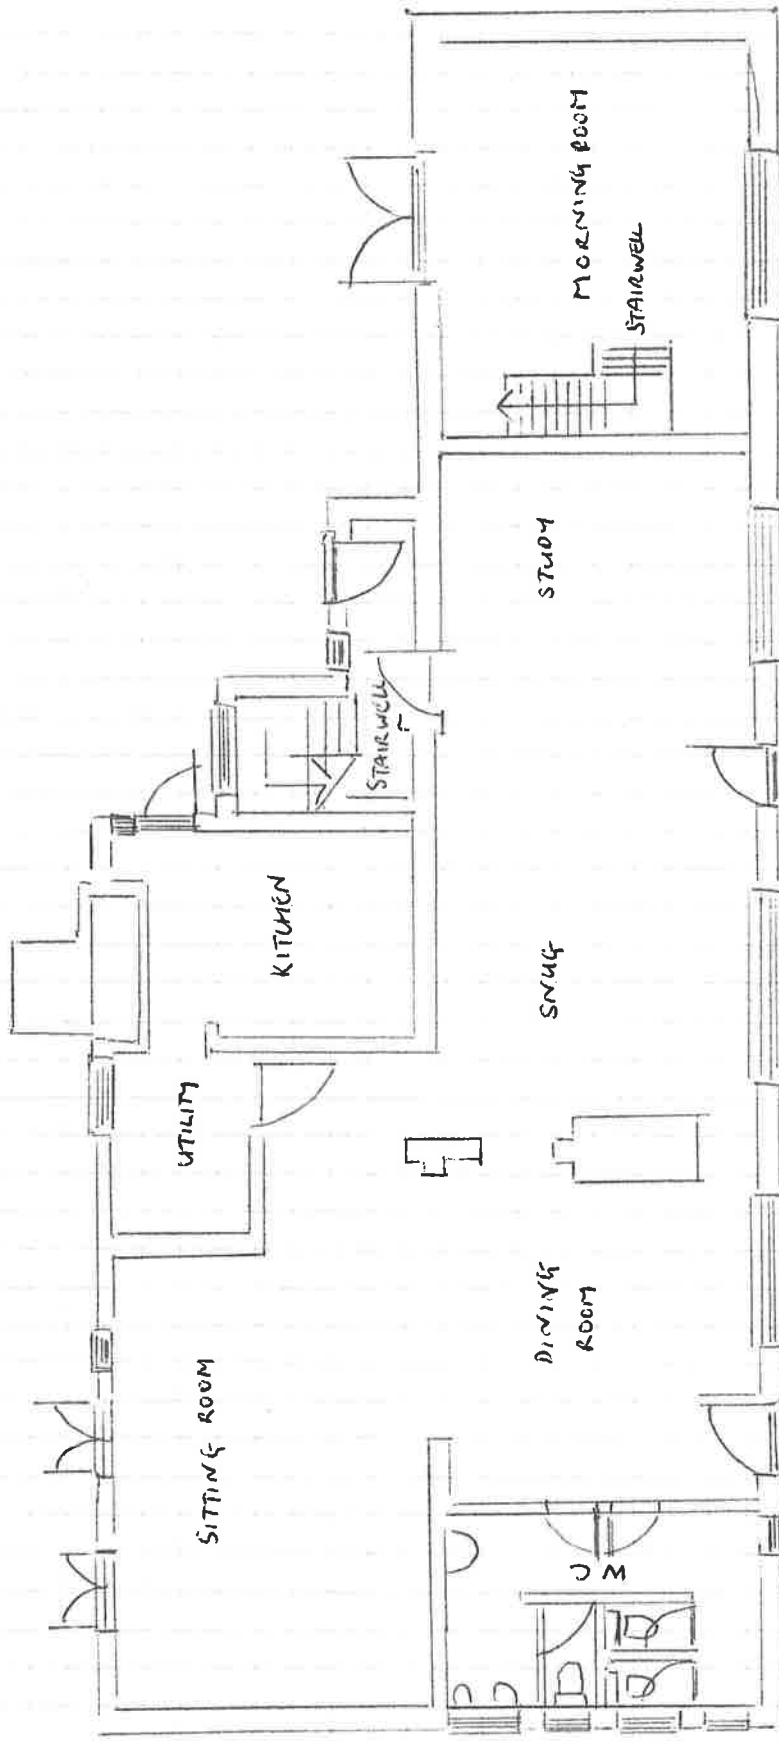

PROPOSED GROUND FLOOR PLAN 1:100

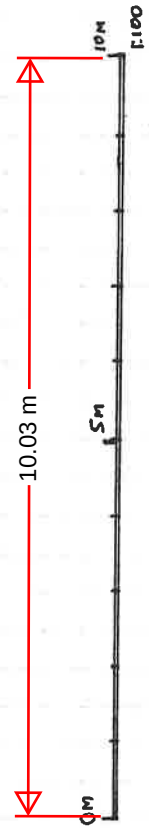

THE AMPHON AND TIGER
HARVEL ST. HARVEL
DA-13 ODE