


26 and 28 Cambria Crescent - 20250836

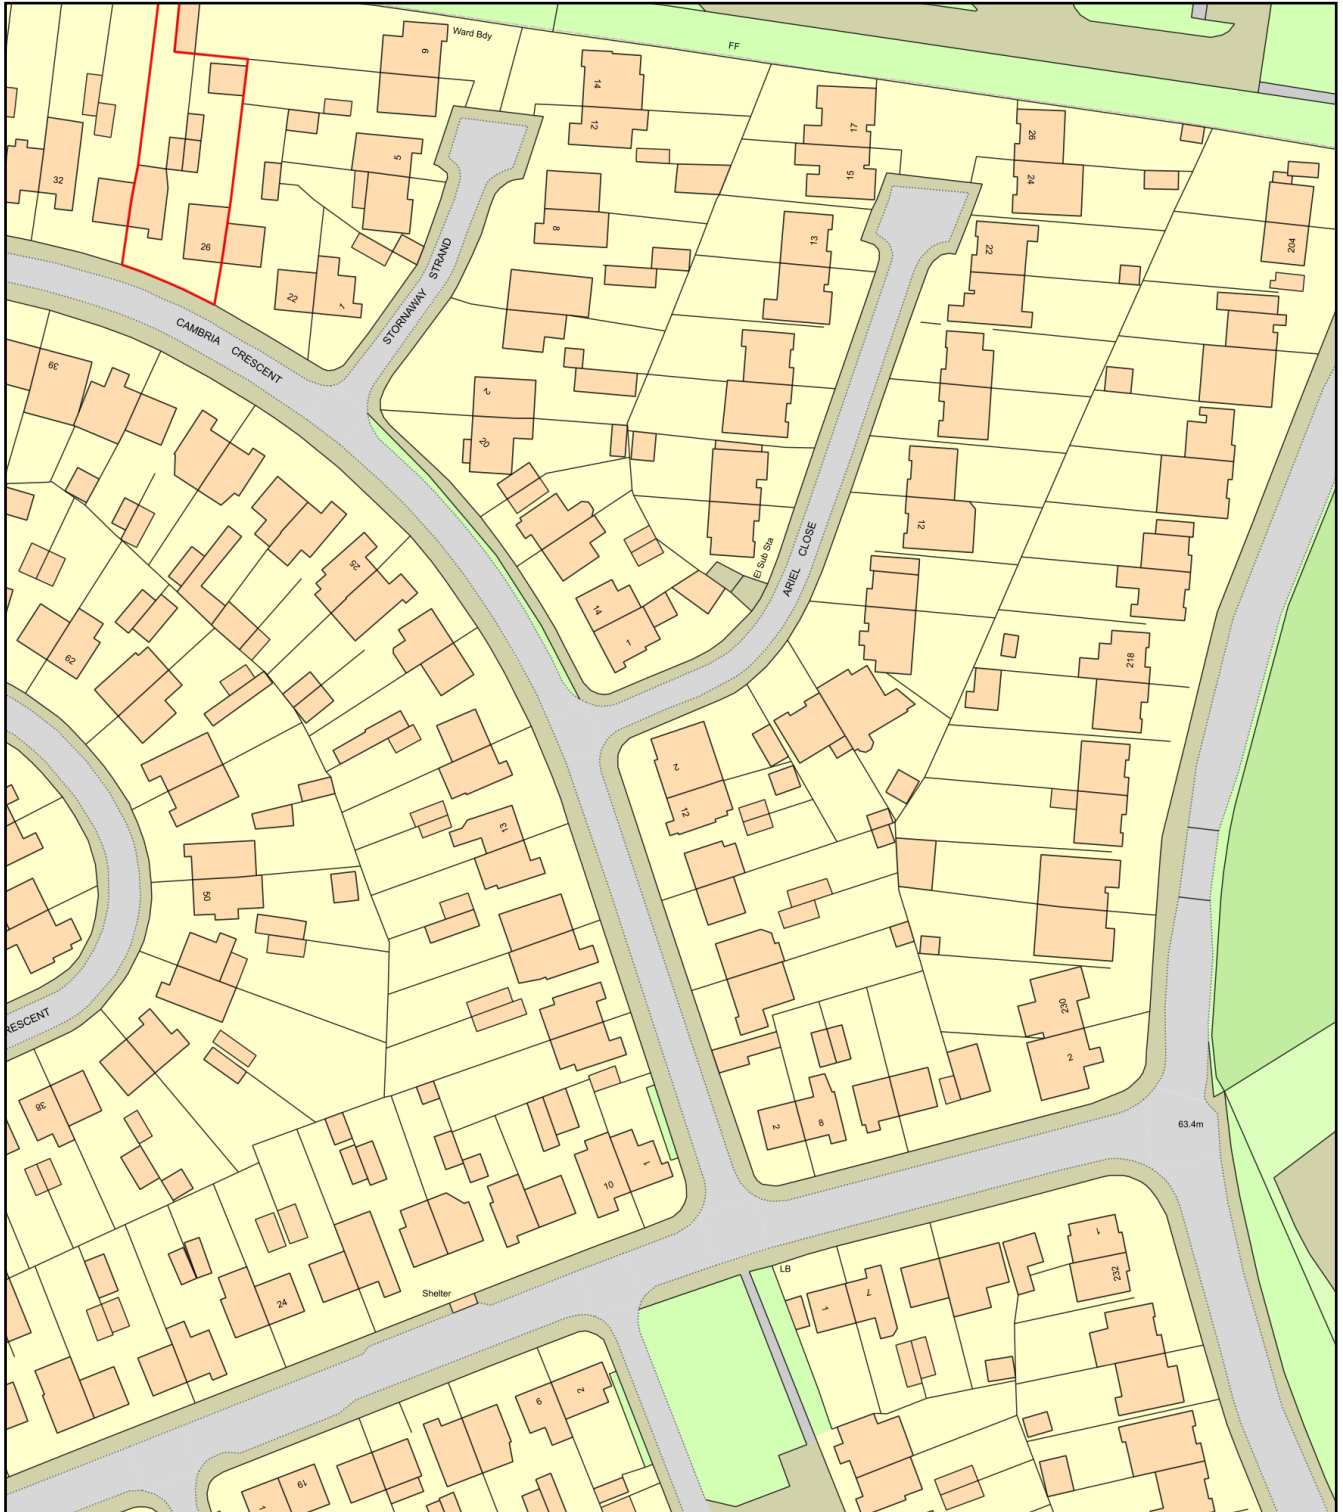

0 50
Metres



Plan Produced for: Widening of dropped kerb

Date Produced: 23 Aug 2025

Plan Reference Number: TQRQM25235175914752

Scale: 1:1250 @ A4