

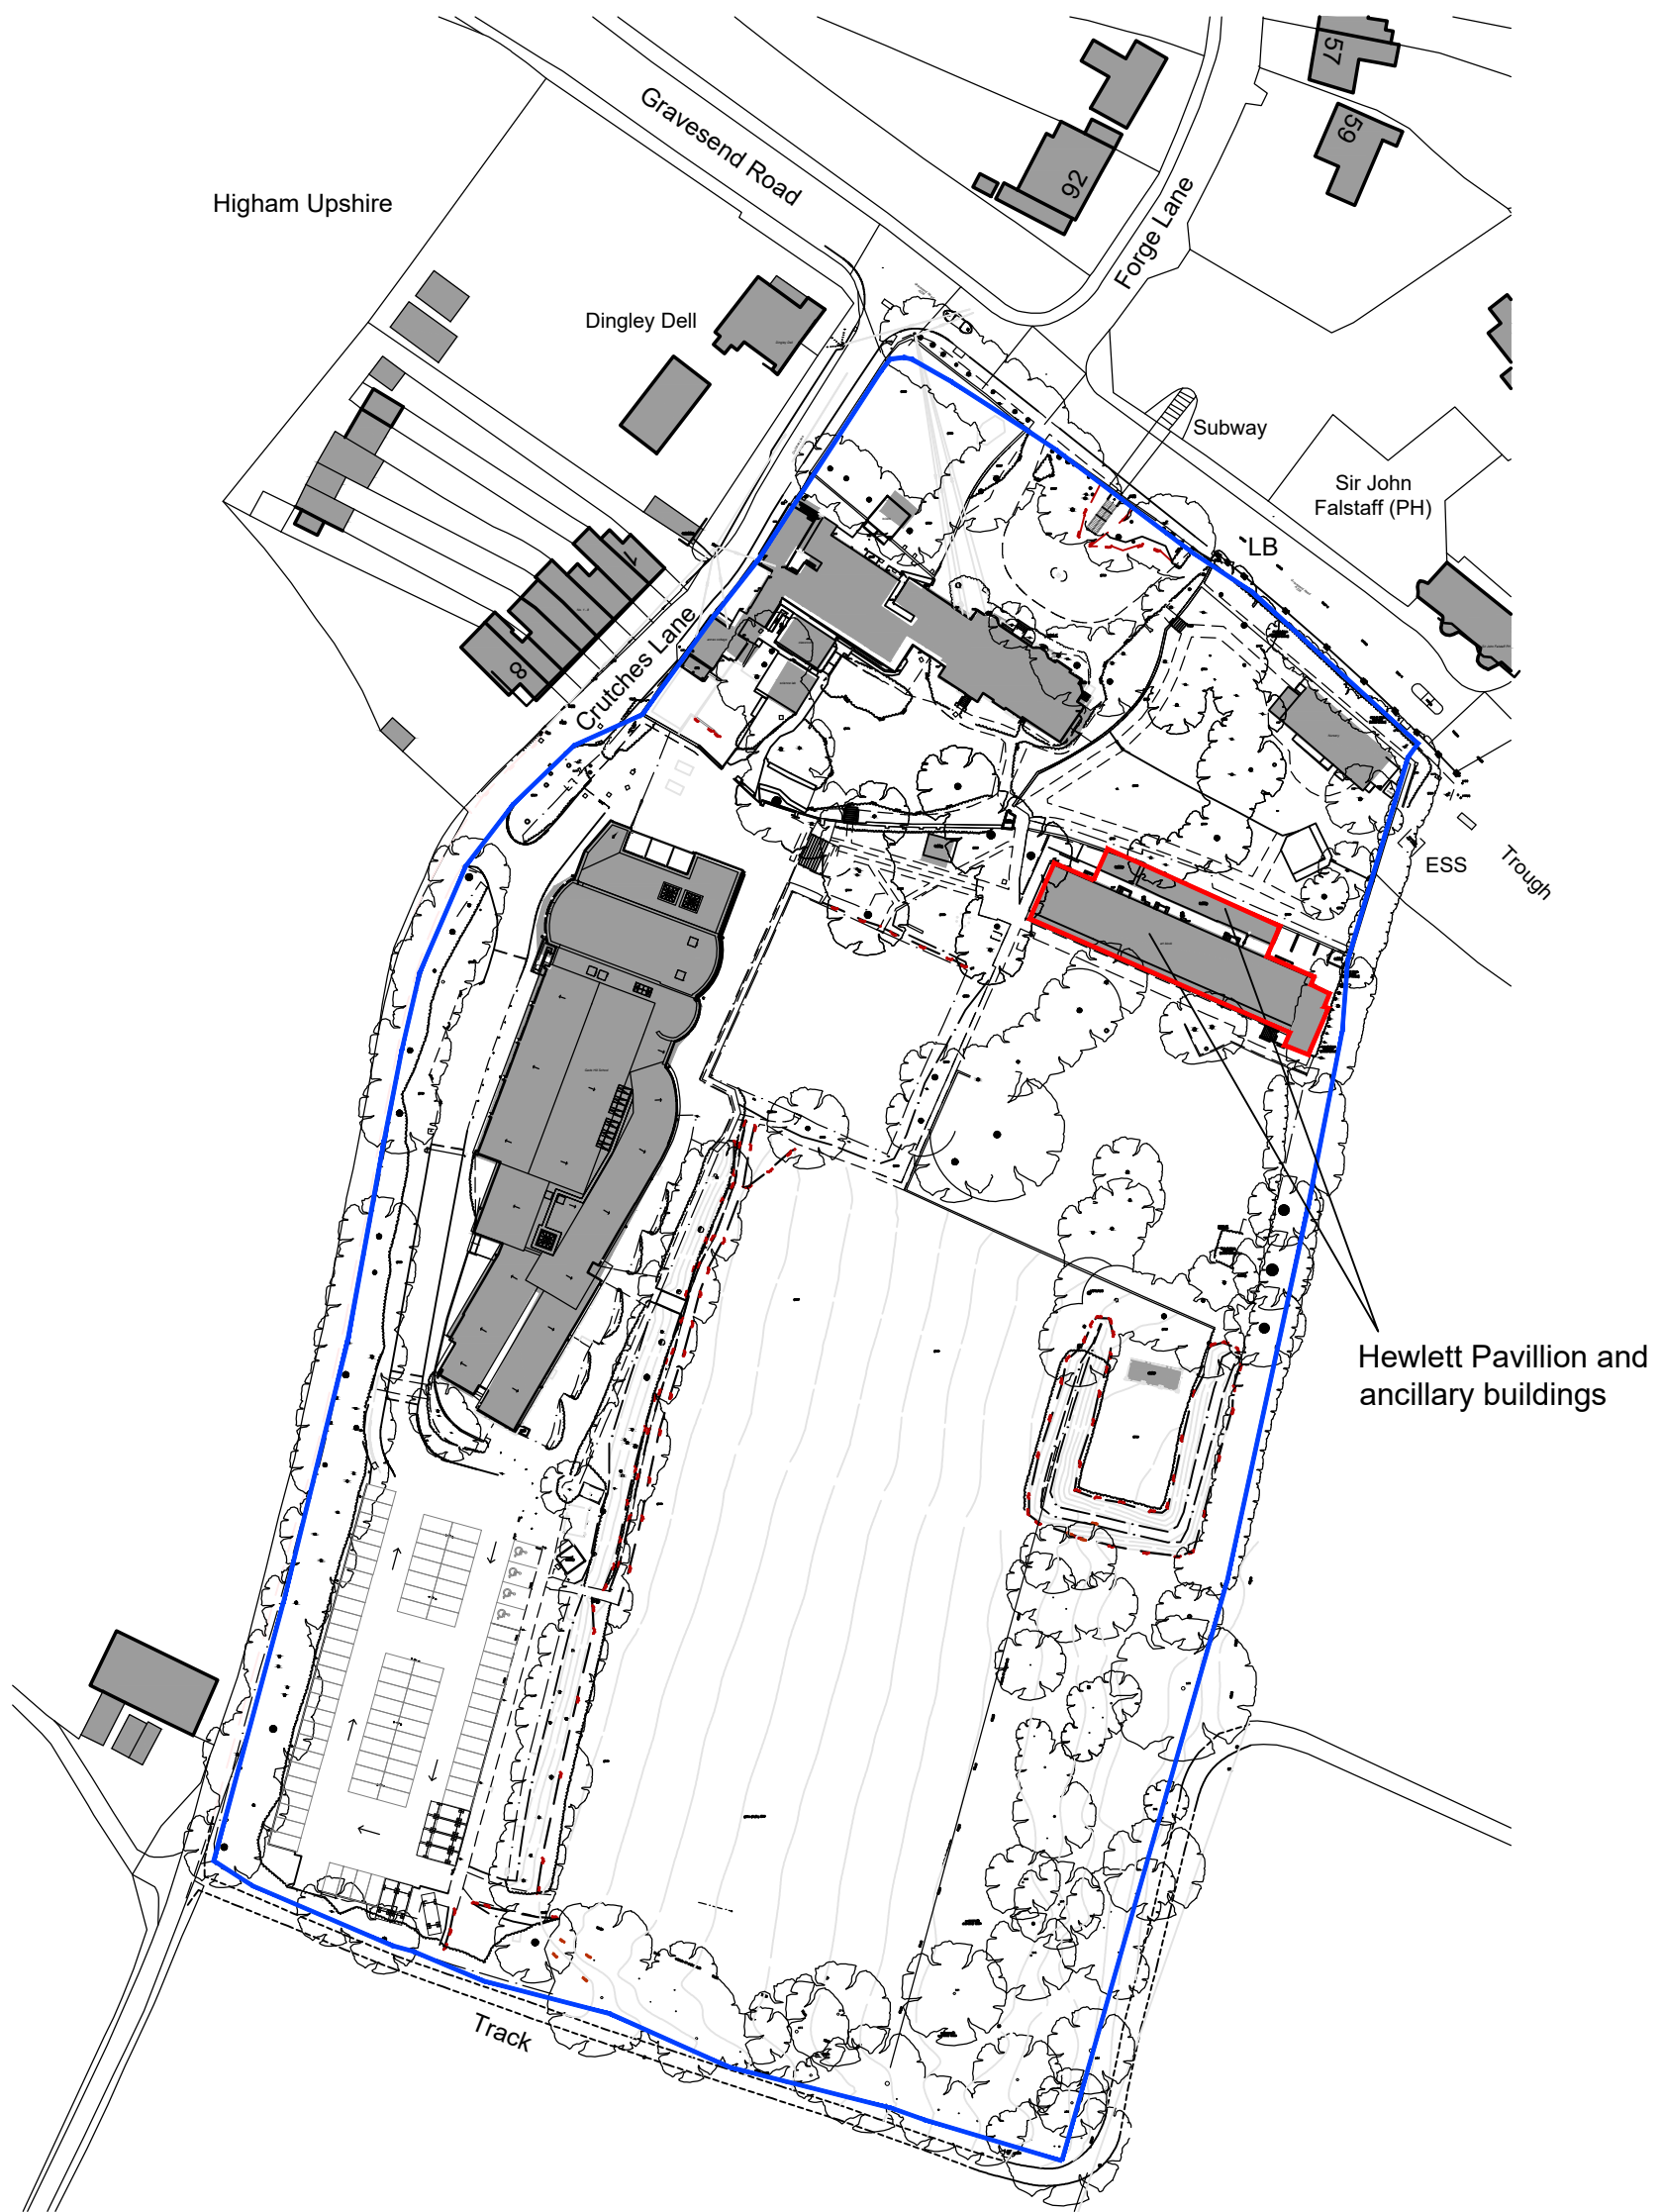


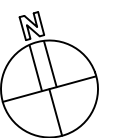

1
PL100

LOCATION PLAN

1:1250

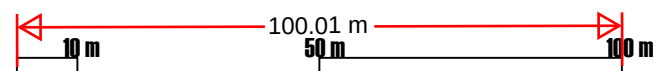

Project
Gad's Hill School

Client
Gad's Hill School

Rev. Date By Notes

Proposal for refurbishment & retention of the pavillion

Copyright belongs to Clay Architecture Ltd. All dimensions are to be verified by the contractor before commencing works.

clay architecture

Great Lines Studios, Marlborough Road, Gillingham, Kent ME7 5HB

T: 01634 573 017

www.clayarchitecture.com

E: design@clayarchitects.com

Title
Location Plan

Scale 1:1250 @ A3 size

Date 24.01.2023

Drawn GEN Authorised KG

Revision A

Drawing No. 5309/PL/100