




View of the proposed scheme looking north west from the entrance of MEAPA Gum on Nursery Mews.

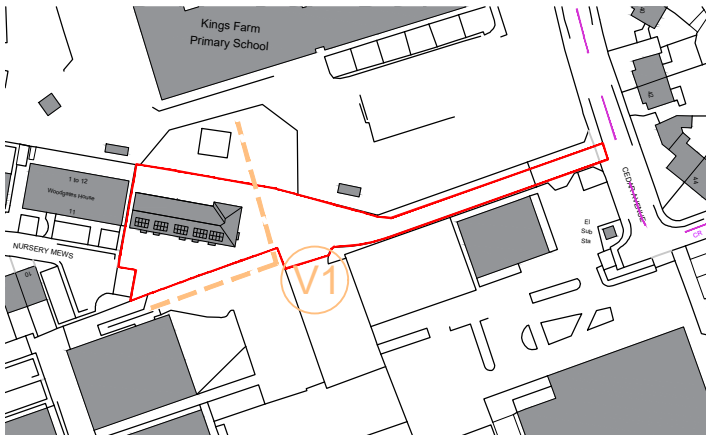

Visual Location Plan - Scale 1:2000

Client's Name	Helix and Hyde
Job Title	Southfields, Gravesend Residential development

Drawing Title	Proposed Visual
Scale	NOT TO SCALE

Drawn	Checked	Date
NK	MG	30/07/2024
Job No	Drawing No	Rev
7289	PL - 106	C
Status	APPROVAL	

C	30.10.24	Planning Application UPDATE	LP	MG
B	28.10.24	Planning Application	LP	MG
A	16.08.24	Building Amended	LG	MG
Rev	Date	Revision Details	Dr	Ch



London: 76 Great Suffolk Street
London, SE1 0BL
T 0207 928 2773 E london@ecearchitecture.com

Sussex: 64 - 68 Brighton Road, Worthing
West Sussex, BN11 2EN
T 01903 248777 E sussex@ecearchitecture.com

Bristol: Westworks, Beacon Tower
Colston Street, Bristol, BS1 4XE
T 0117 214 1101 E bristol@ecwestworks.com

ECE Architecture
www.ecearchitecture.com

CAD Plot date: 30/10/2024 - 08:54:13

7289 street scene.dwg