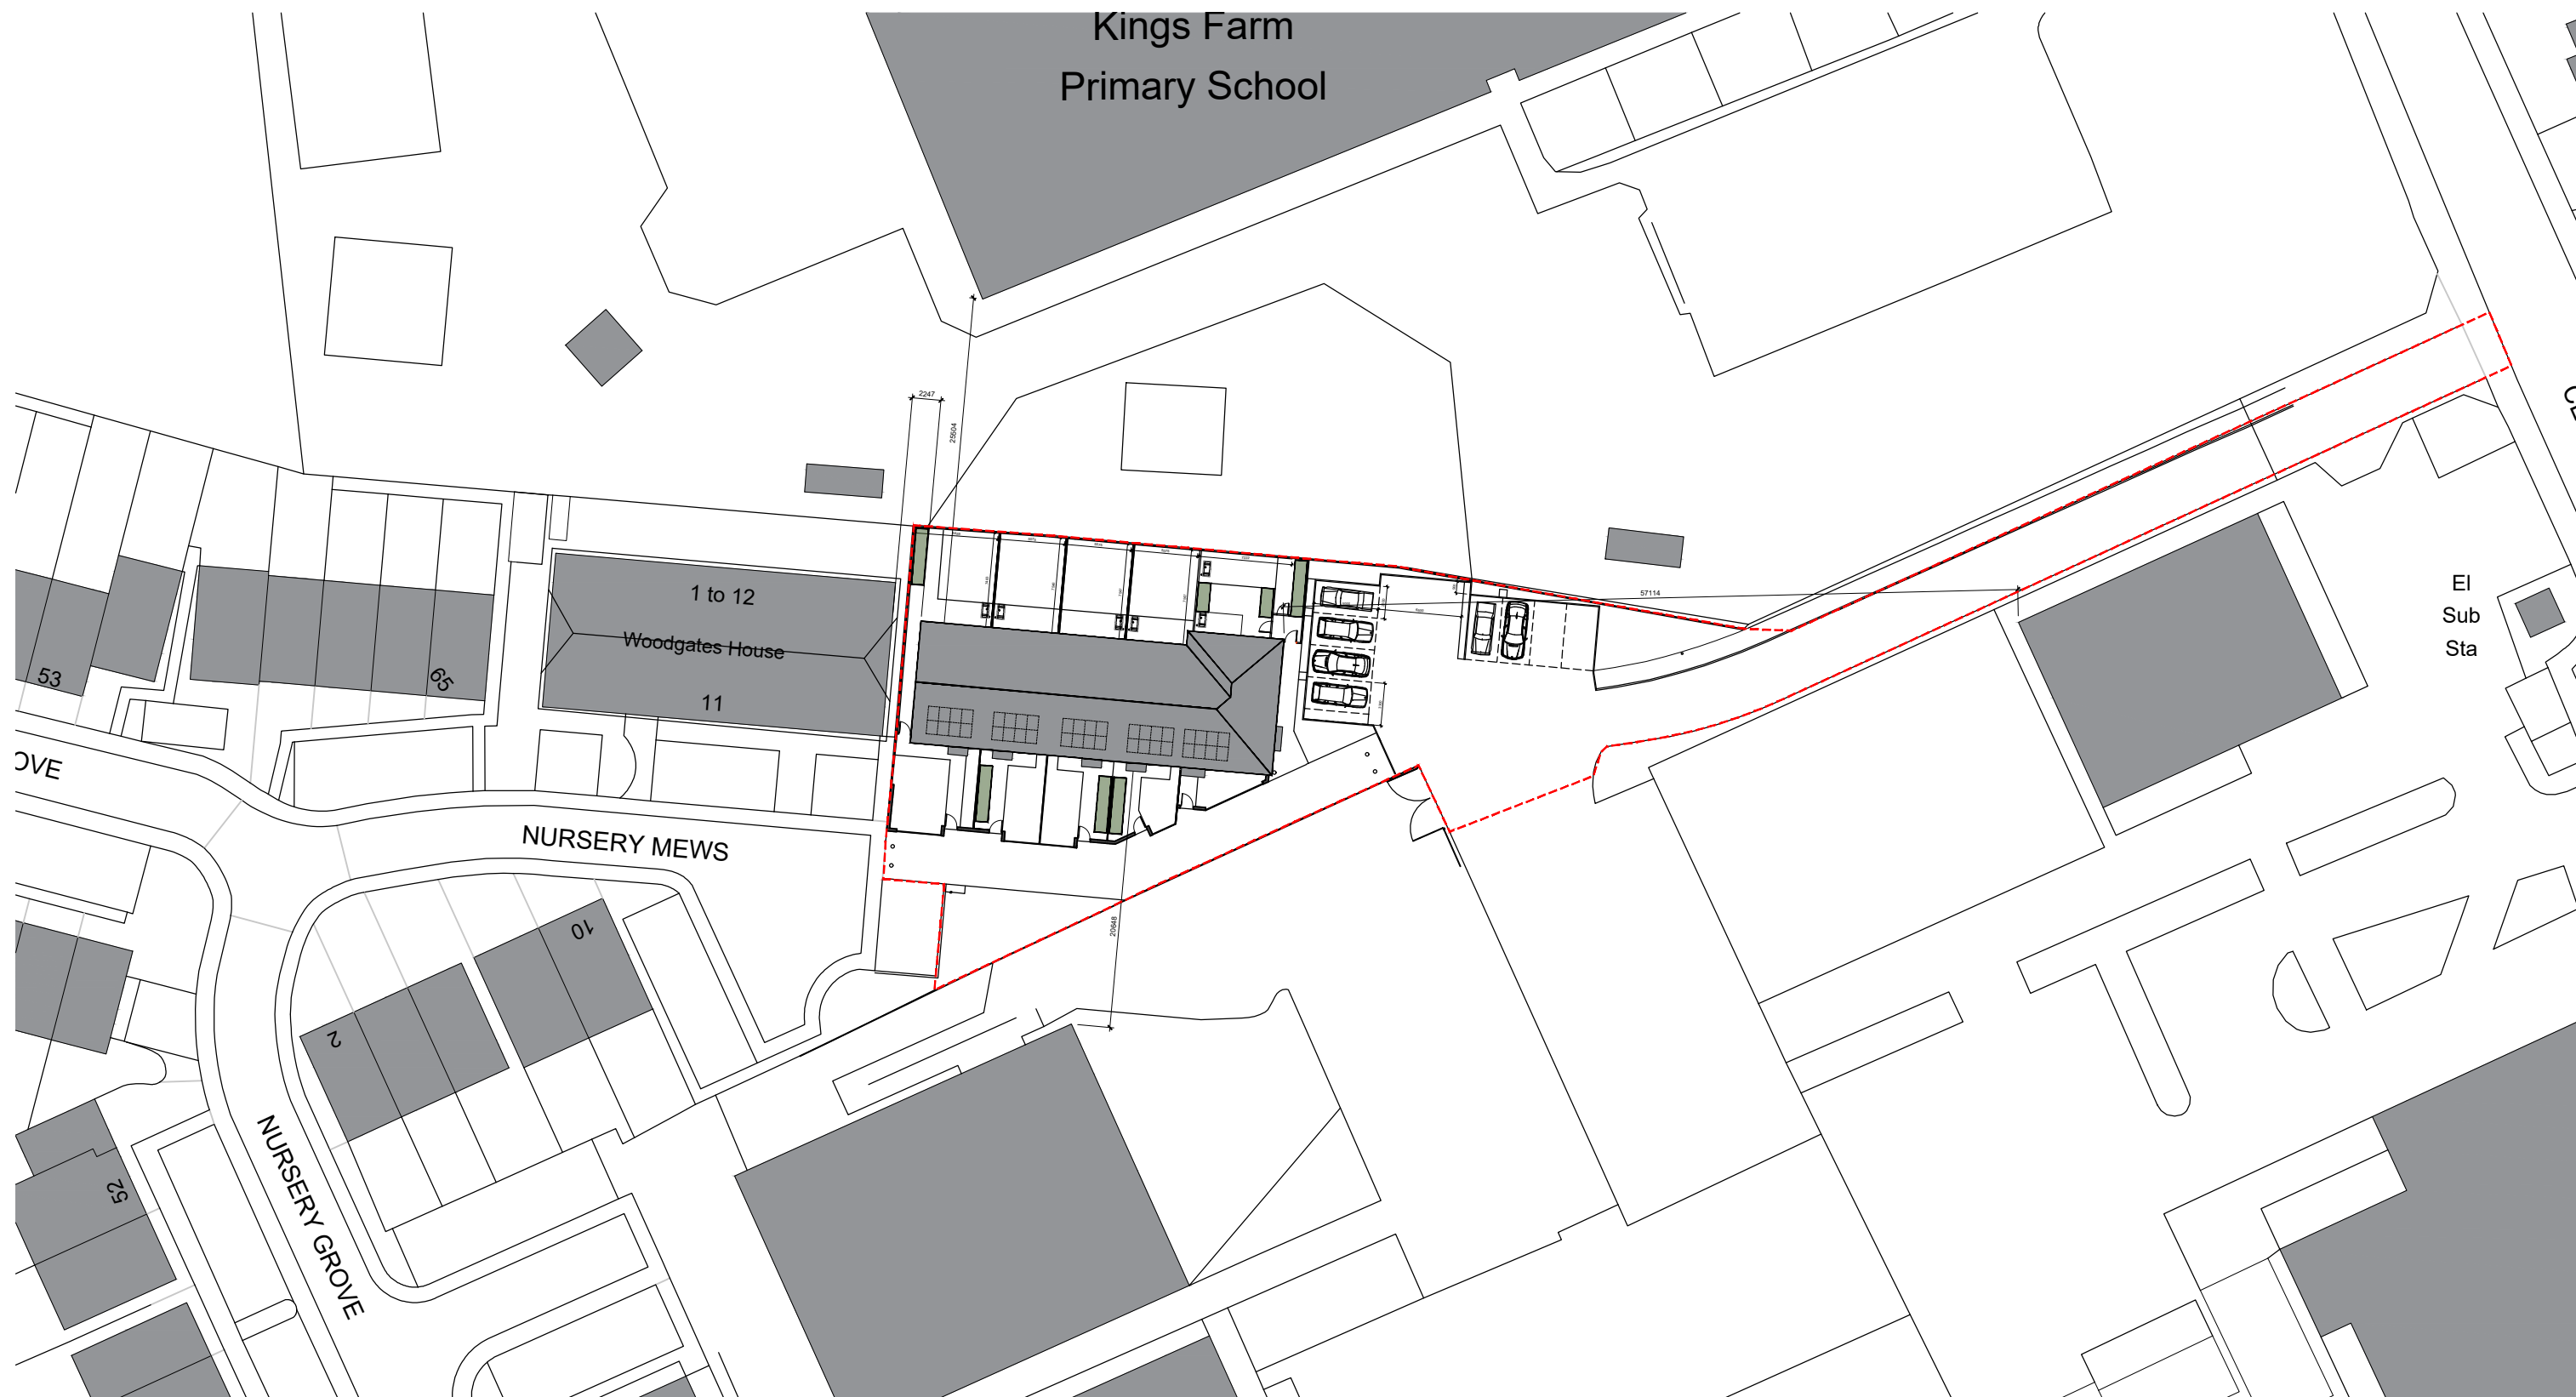


Job Title

Southfields, Gravesend
Residential development

Scale bar: 1:500 @ A3

APPROVAL

F	28.10.24	Planning Application	LP	MG
E	16.10.24	Rear garden updated	LY	MG
D	18.09.24	Layout updated	JY	MG
C	16.08.24	Revised Redline boundary	NK	MG
B	13.08.24	Revised fenestration	NK	MG
A	05.08.24	RCP Added	LG	MG
Rev	Date	Revision Details	Dr	Cr

Rev	Date	Revision Details	Dr	Ch
-----	------	------------------	----	----



London: 76 Great Suffolk Street
London, SE1 0BL
T 0207 926 2773 E london@ecearchitecture.com

Sussex: 64 - 68 Brighton Road, Worthing
West Sussex, BN11 2EN
T 01903 248777 E sussex@ecearchitecture.com

Bristol: Westworks, Beacon Tower
Colston Street, Bristol, BS1 4XE
T 0117 214 1101 E bristol@ecewestworks.com

ECE Architecture
www.ecearchitecture.com