



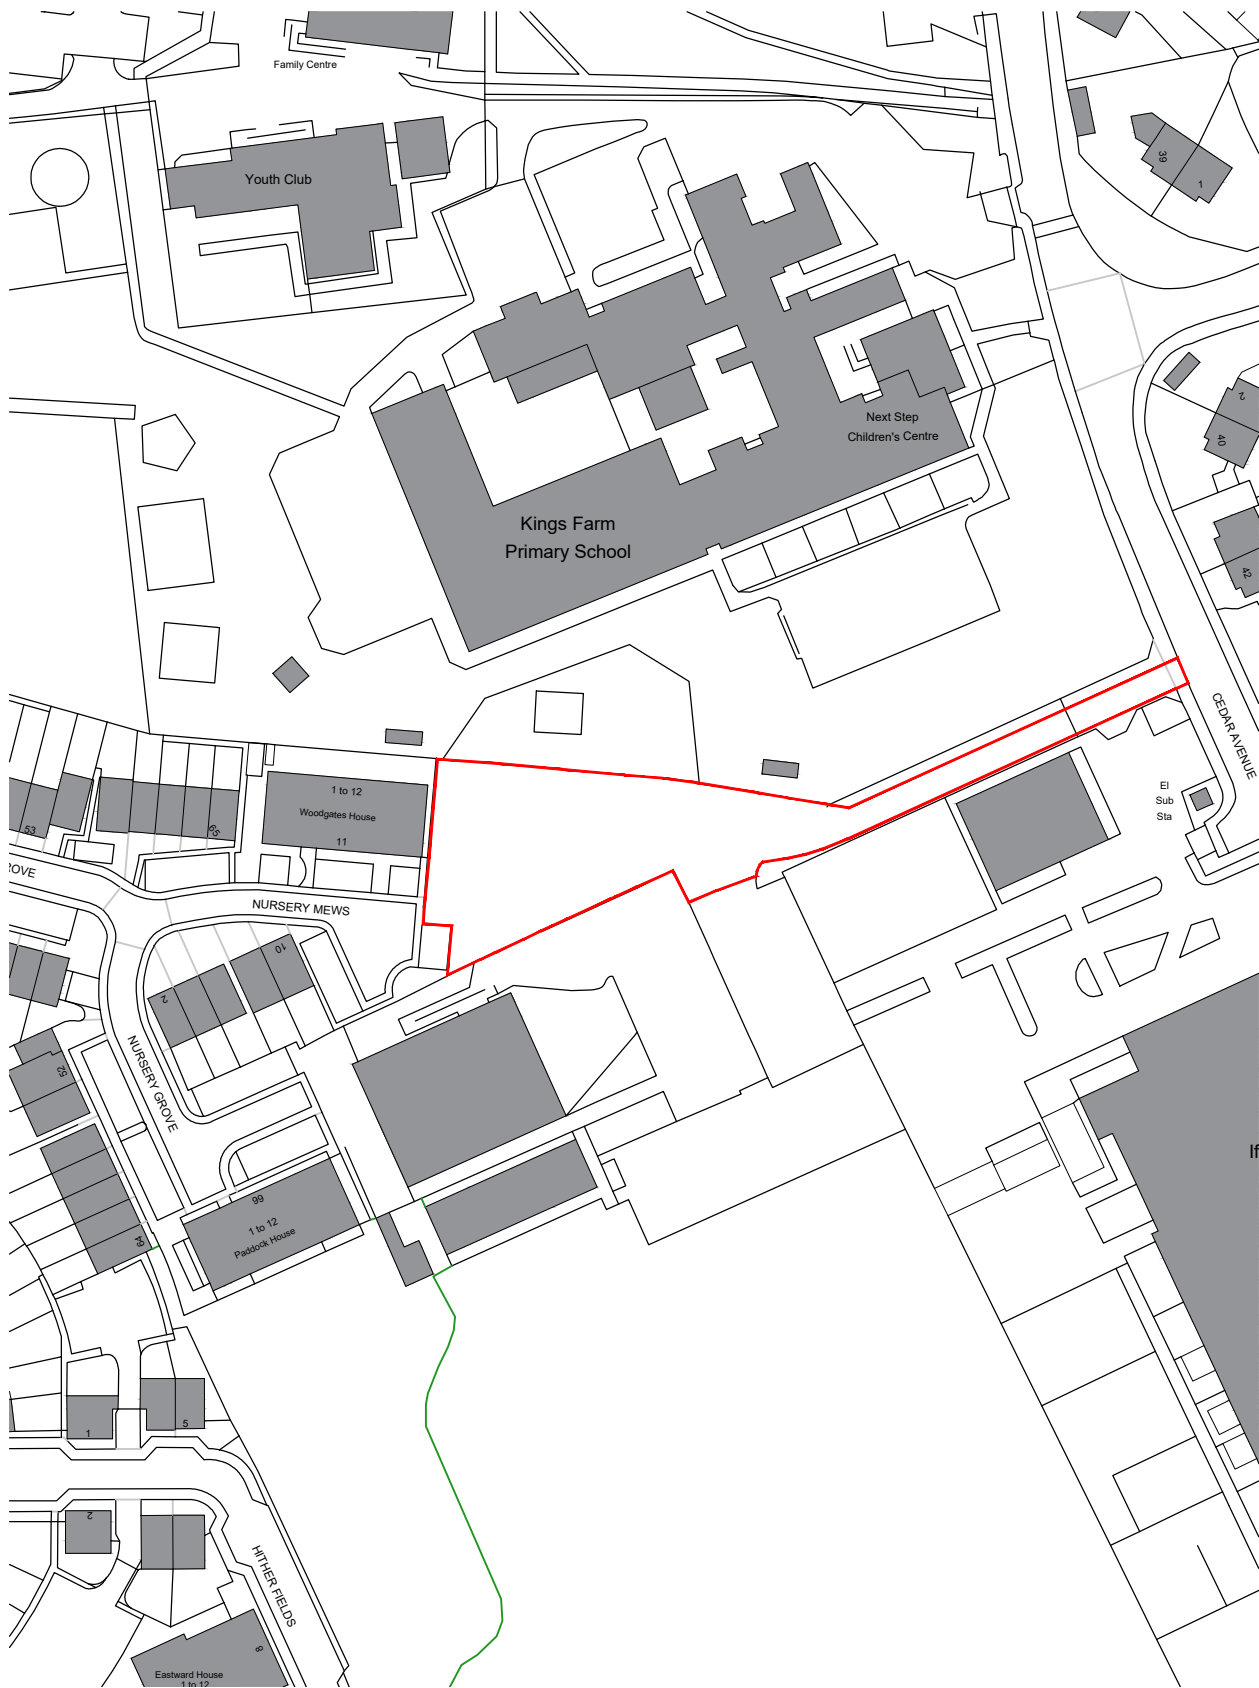

Client's Name
Helix and Hyde

Job Title
**Southfields, Gravesend
Residential development**

Drawing Title
Location Plan

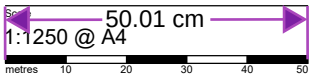

Drawn	Checked	Date
NK	MG	11/07/2024
Job No	Drawing No	Rev
7289	7289 - LOC01	B
Status		

APPROVAL

B	28.10.24	Planning Application	LP	MG
A	31.07.24	Revised red line boundary	NK	MG
Rev	Date	Revision Details	Dr	Ch



London: 76 Great Suffolk Street
London, SE1 0BL
T 0207 928 2773 E london@ecearchitecture.com

Sussex: 64 - 68 Brighton Road, Worthing
West Sussex, BN11 2EN
T 01903 248777 E sussex@ecearchitecture.com

Bristol: Westworks, Beacon Tower
Colston Street, Bristol, BS1 4XE
T 0117 214 1101 E bristol@ecwestworks.com

ECE Architecture
www.ecearchitecture.com

CAD Plot date: 28/10/2024 - 11:38:56

7289 site layout - 6 units.dwg