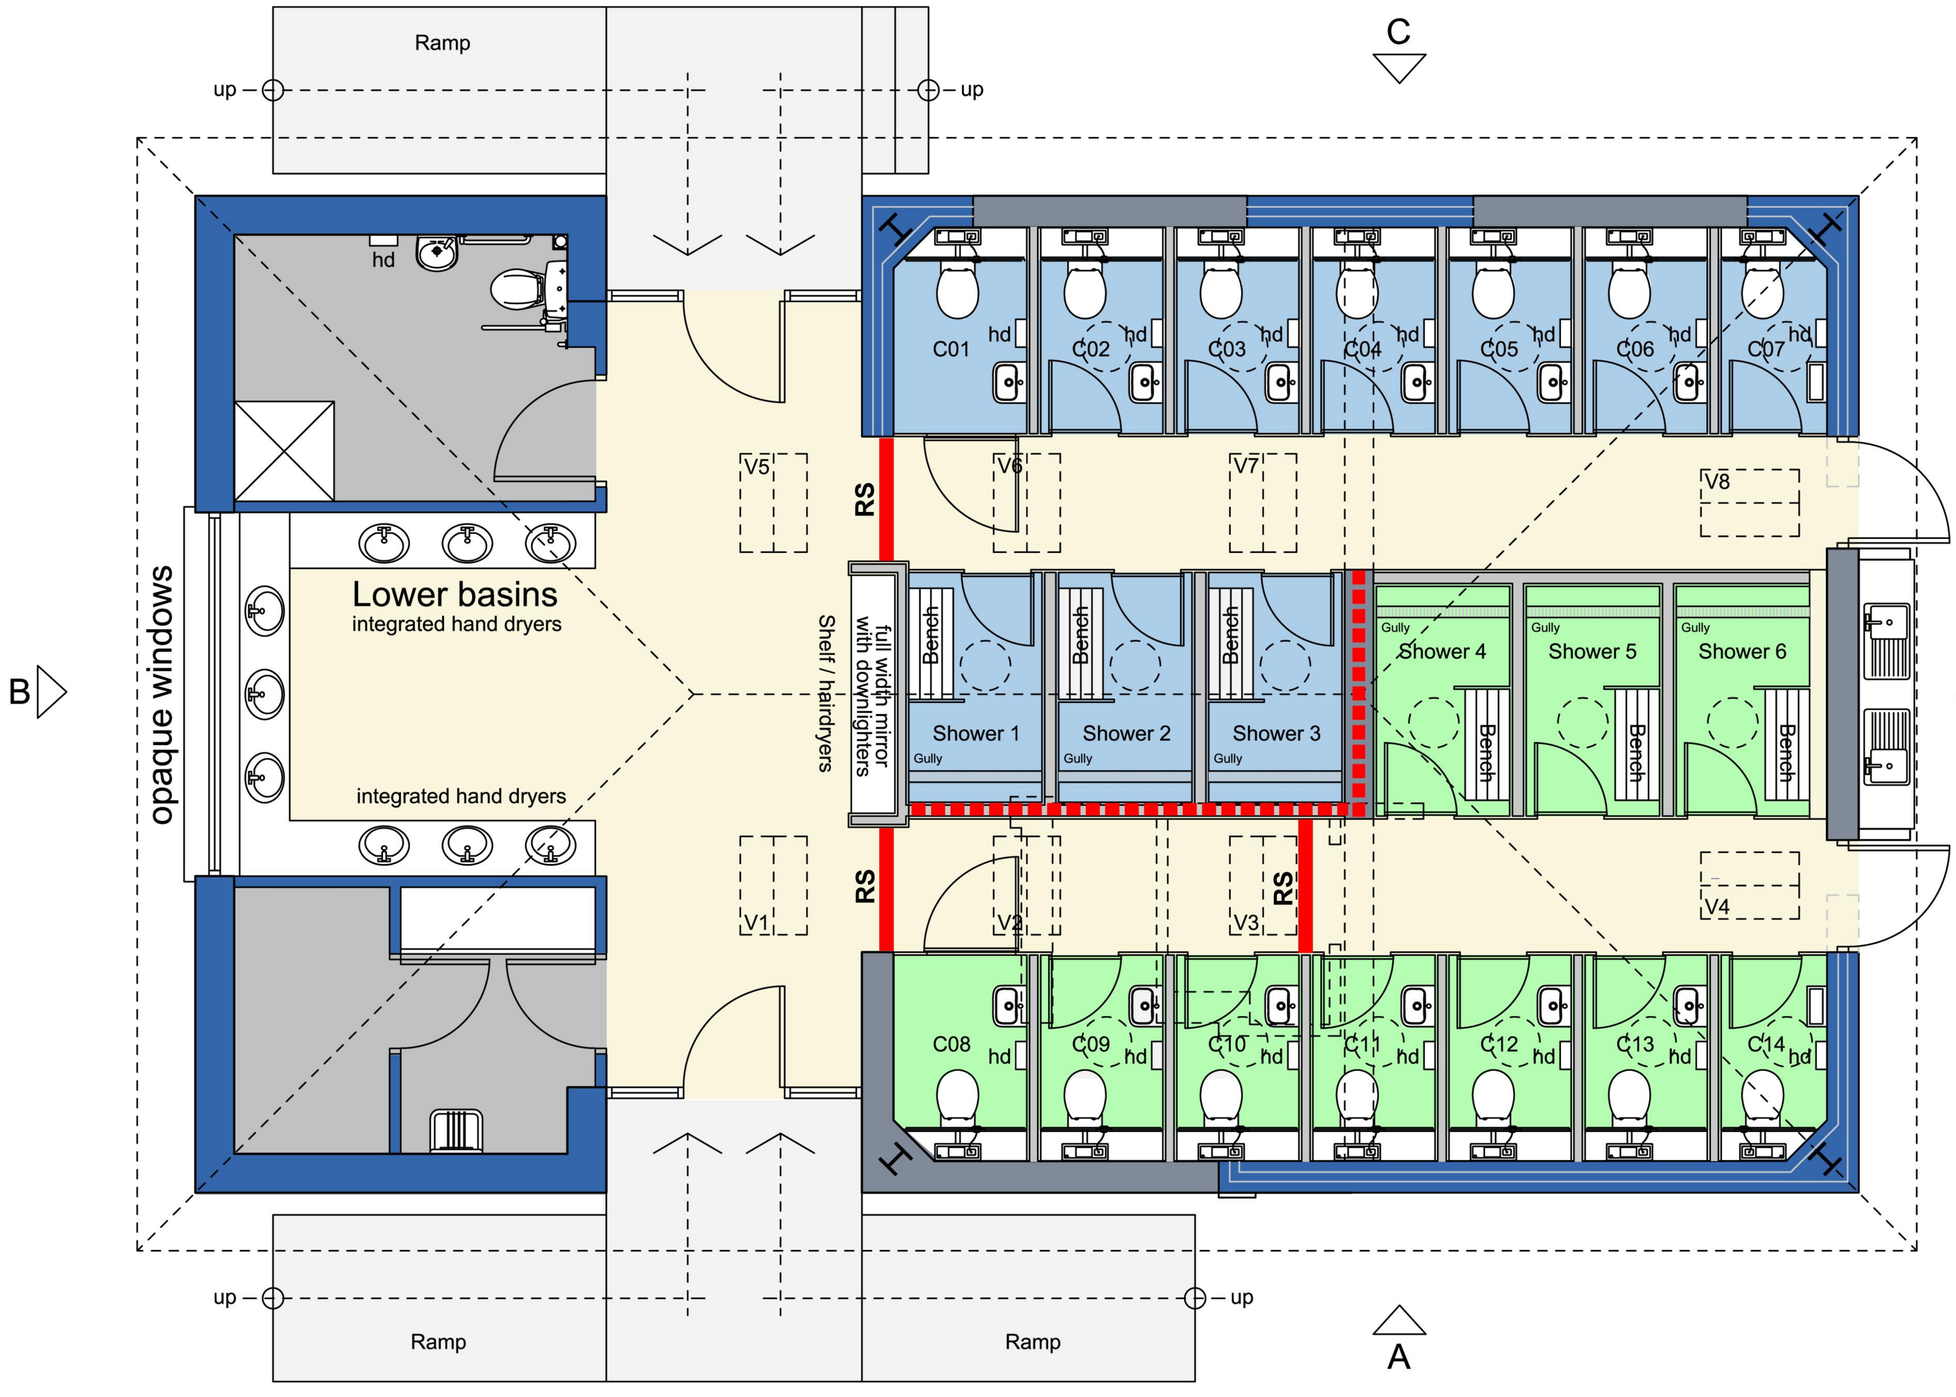

Proposed Toilet / Shower Block - Layout Plan

Proposed Alterations to existing building & Extension Toilet & Shower Facilities - Hopehill Campsite

1218-A-03A

03A

8 Main St - Bilton - Rugby
Warwickshire CV23 8TS
M 07525 921451
E conceptworld@btinternet.com

conceptworld
architects | designers