


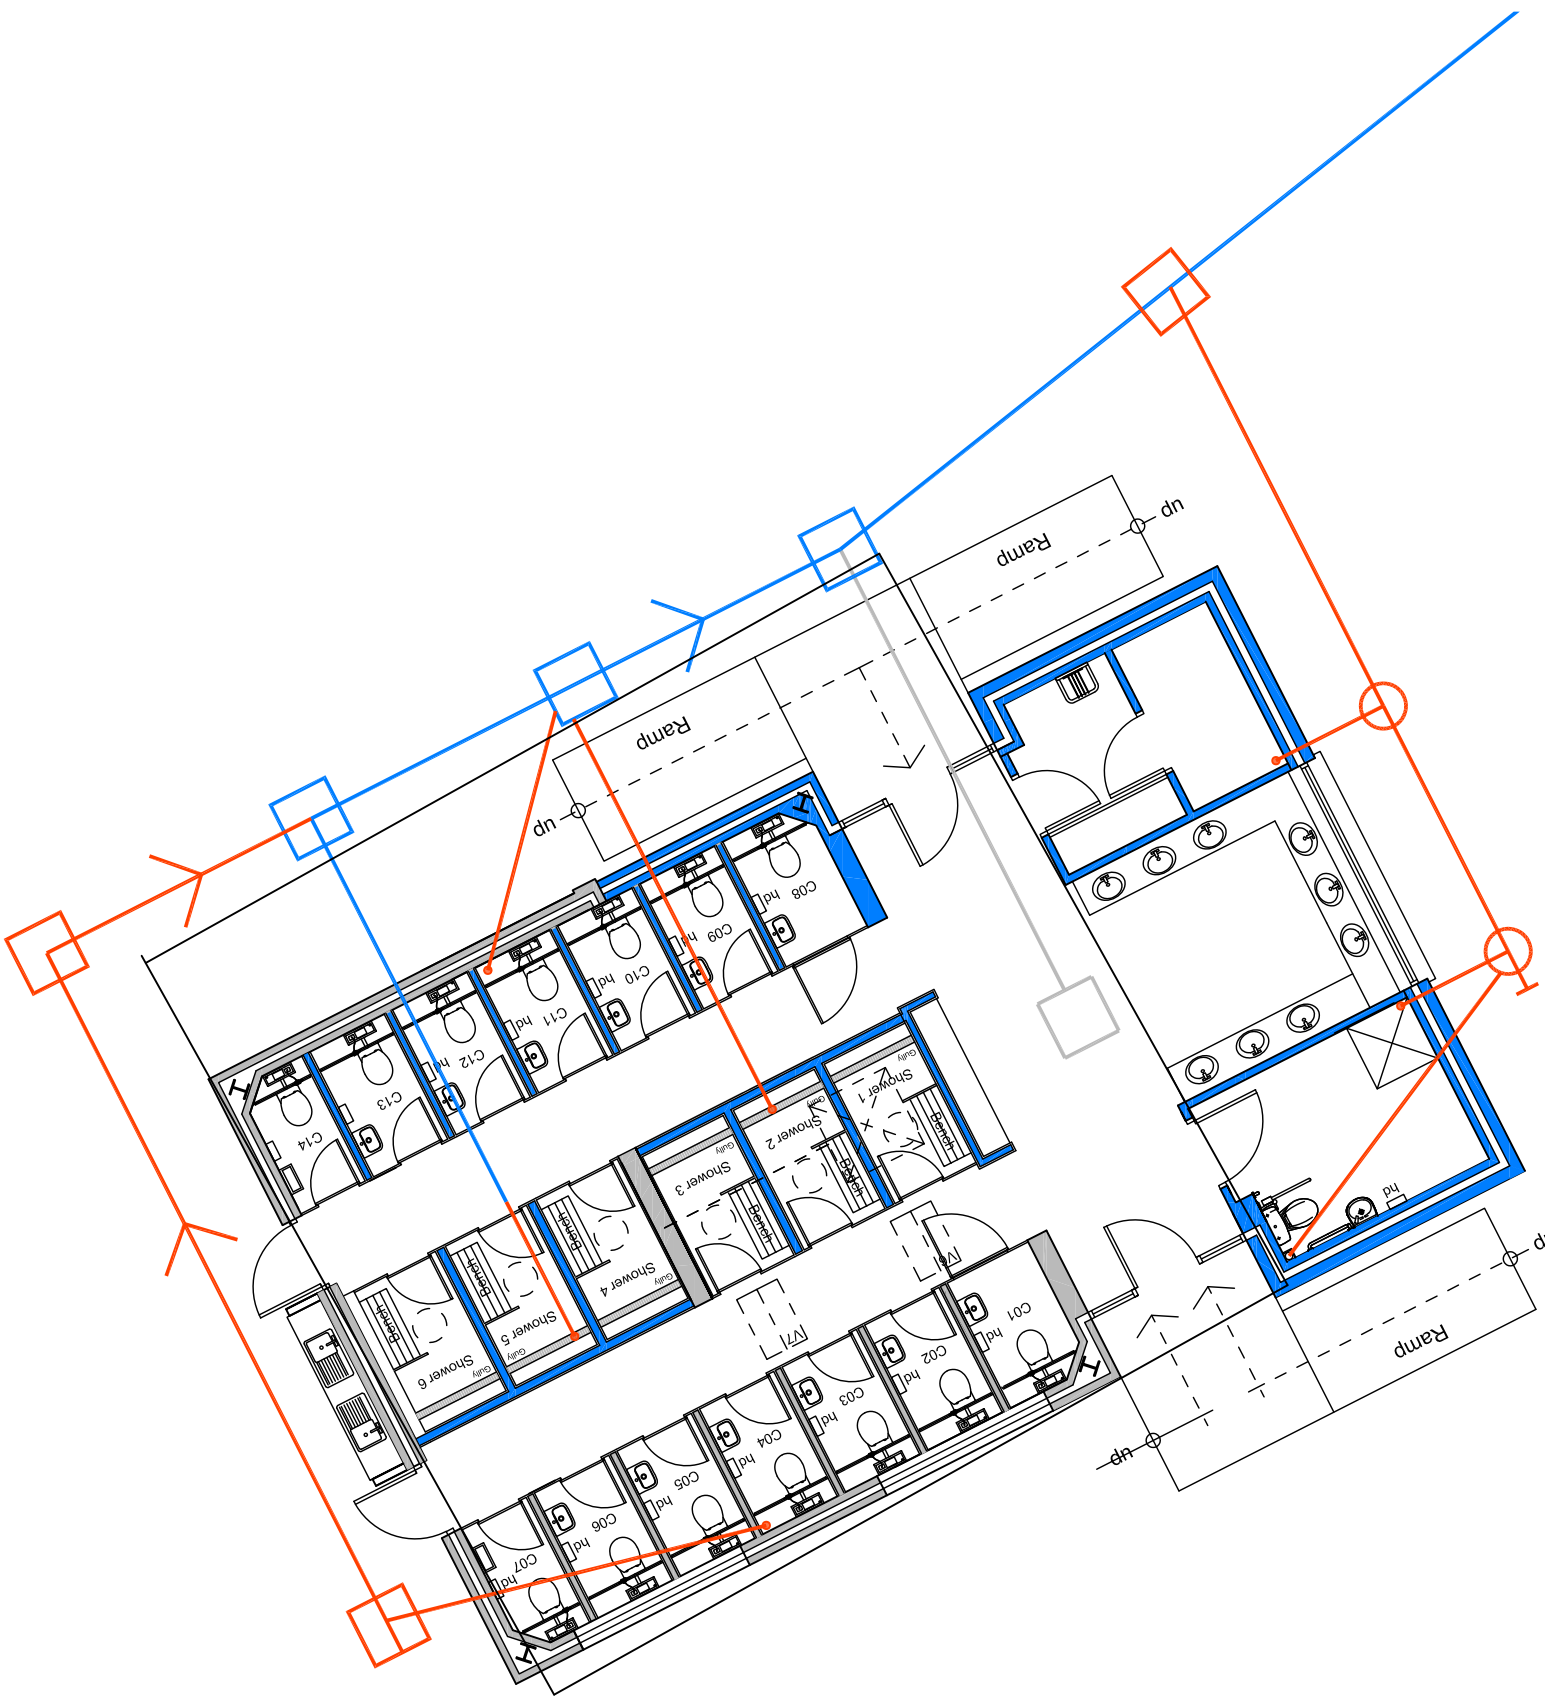
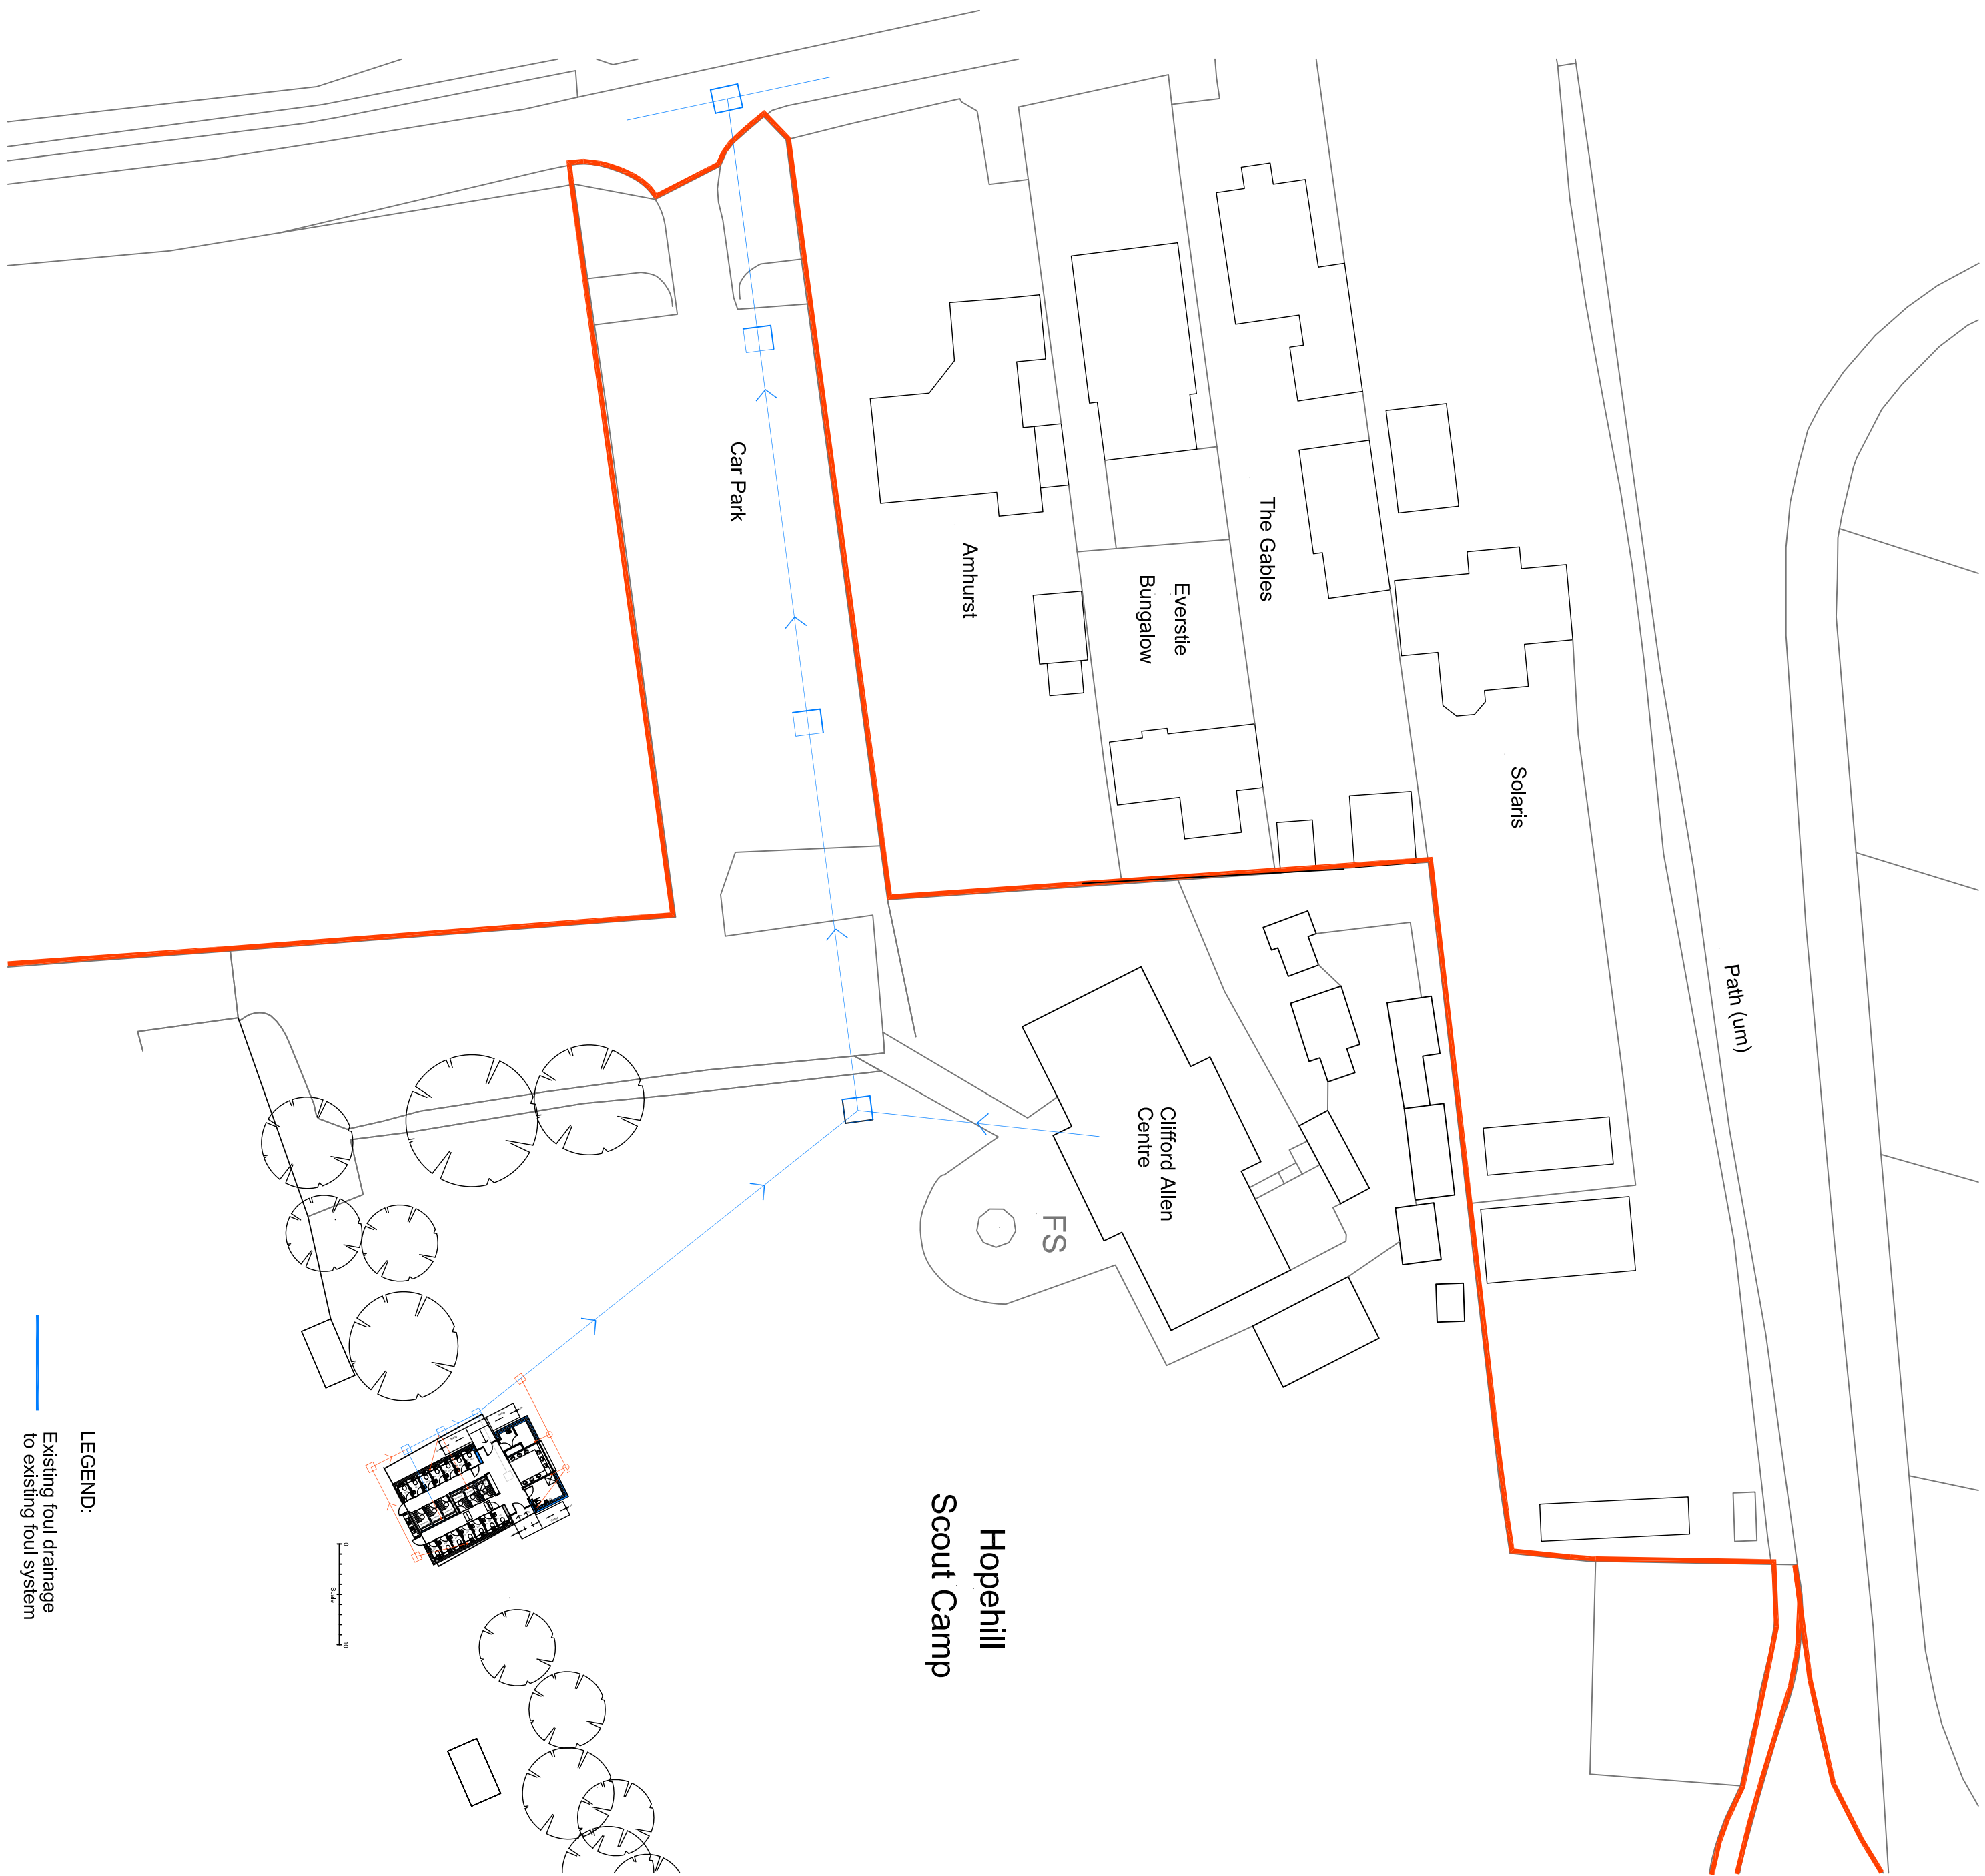


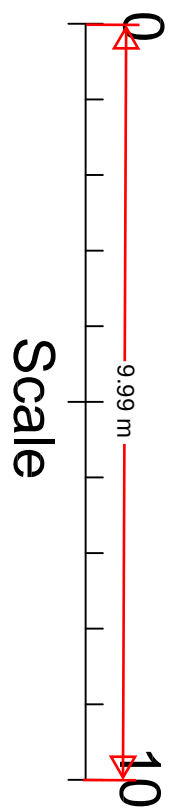

Block Plan - Scale 1:100

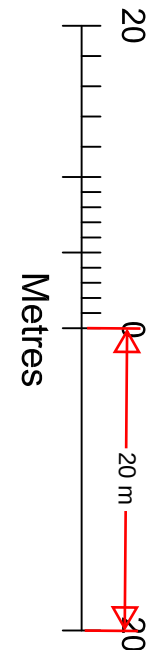

Block Plan - Scale 1:500

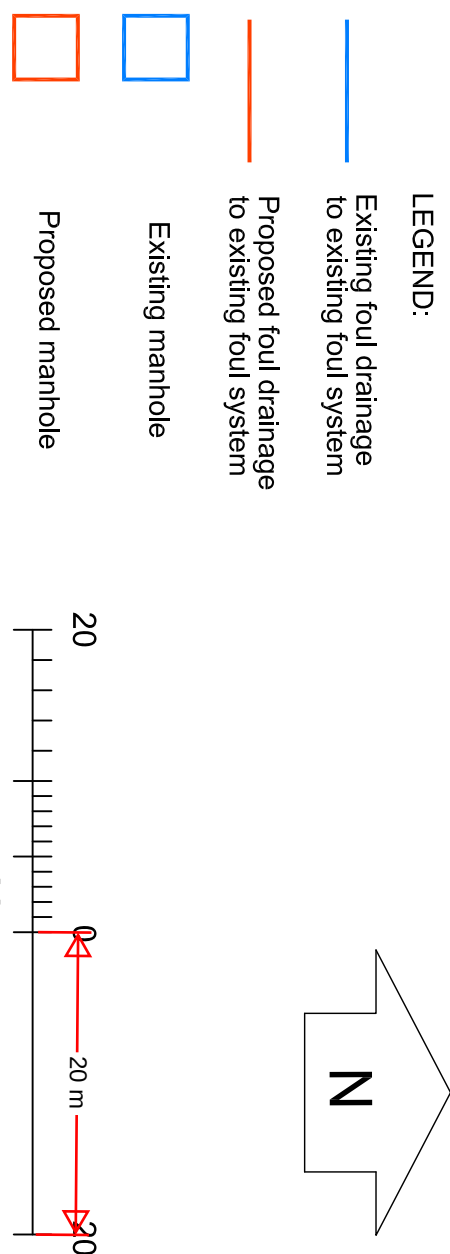

Figured dimensions and levels to be used.

Any inaccuracies must be notified to the architect.

Detail drawings and large scale drawings take precedence over smaller drawings.

Note: All references to structural elements are based on the structural engineers drawings.

Refer to the S/E Drawings for construction dwgys.

Revisions:
A Detail revised 28-10-2024

THIS DRAWING IS COPYRIGHT

ConceptWorld - Architects - Designers registered - Conceptworld Ltd - 8 Main Street - Billon - Rugby - Warwickshire CV22 7NB

PLANNING	
BUILDING CONTROL	
DESIGN	
CONSTRUCTION	Approved

conceptworld architects designers	Drawing No. 1218/A/04	Rev. A
8 Main Street Billon Rugby Warwickshire CV22 7NB Tel: 01225 921451 Email: conceptworld@btinternet.com	Contract: PROPOSED ALTERATIONS AND EXTENSION TO EXISTING TOILET AND SHOWER BLOCK, HOPEHILL SCOUT CAMPSITE SOUTH ST, WROTHAM RD, WROTHAM, KENT	Scale: 1/500, 1/100@A1 Date: DEC2023 Drawn: GI Checked: