


block plan existing and proposed conversion of outbuilding to annexe

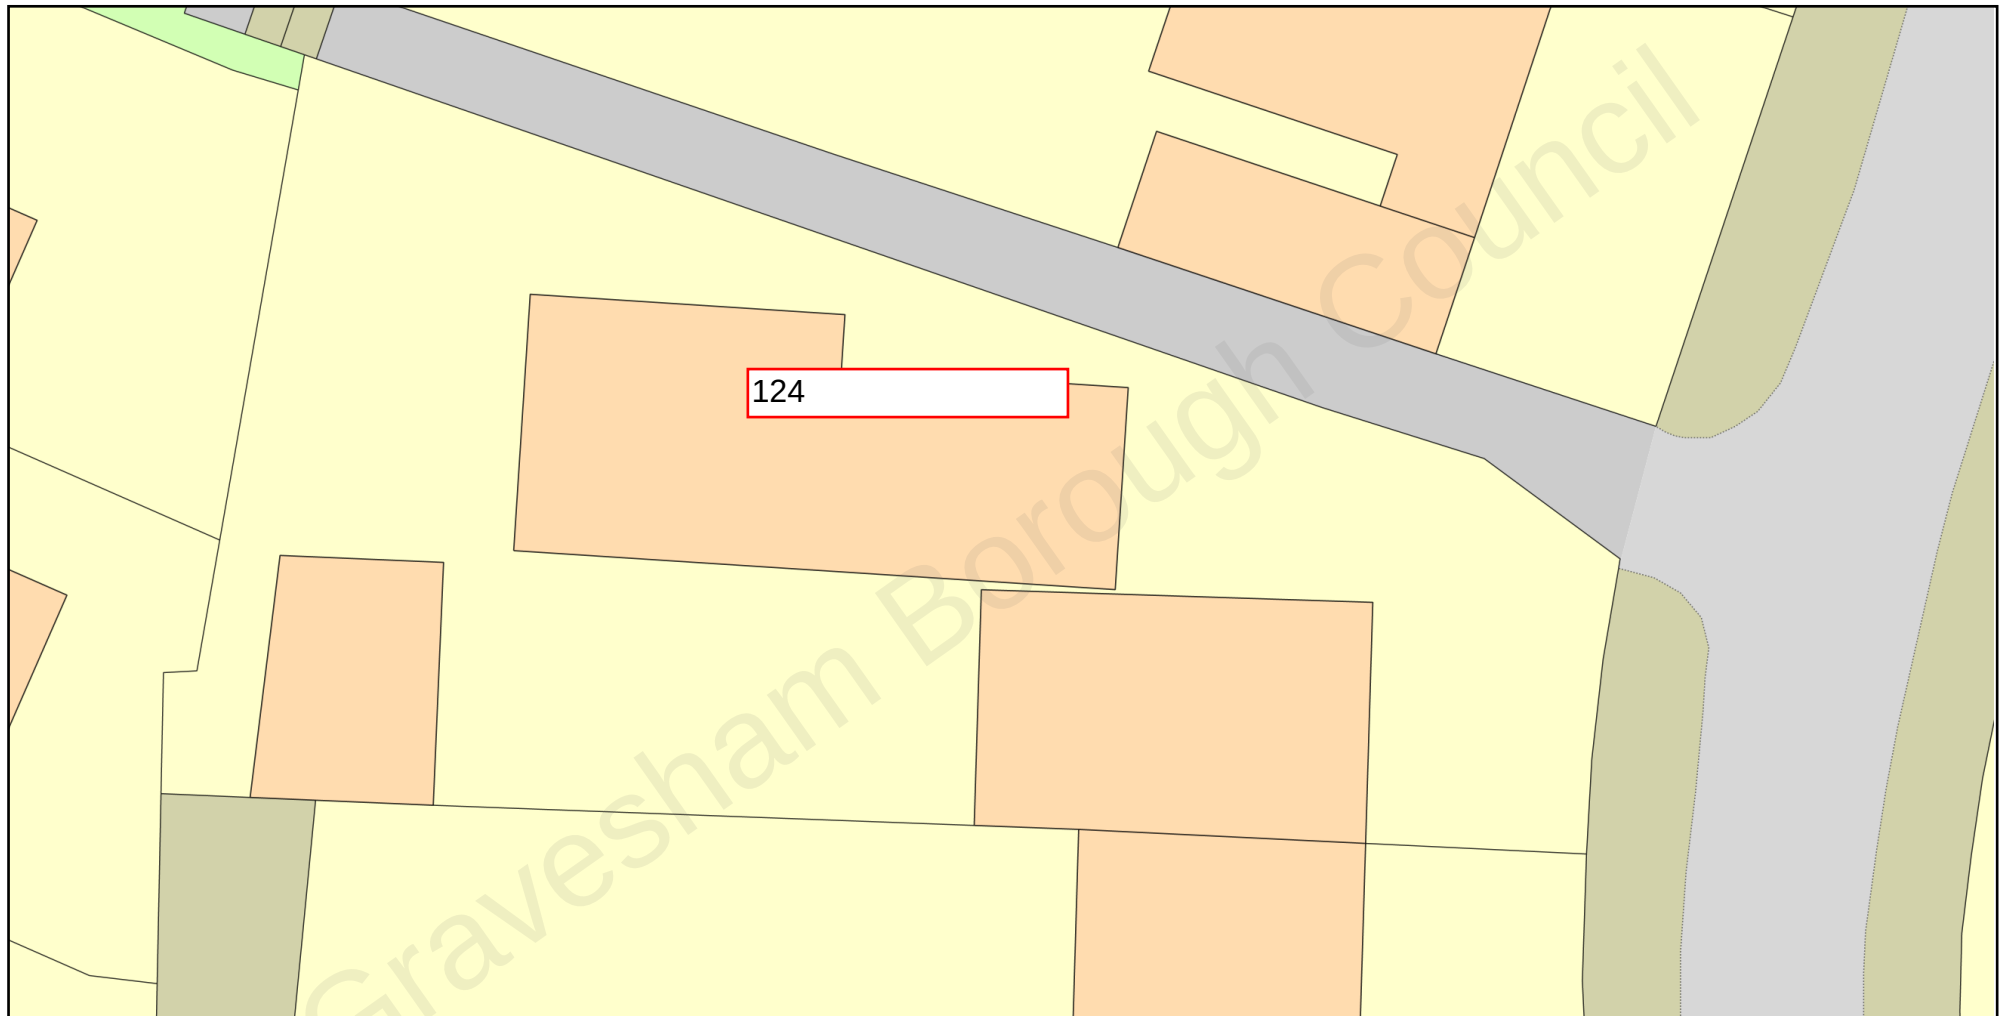

0 10
Metres



Plan Produced for: robin purdue

Date Produced: 27 Oct 2021

Plan Reference Number: TQRQM21300071211615

Scale: 1:200 @ A4

© Crown copyright and database rights 2021 OS 100042766