


Water Treatment Plant
Drainage field.

Perforated Pipe - total length 766 metres
total floor area 720m²

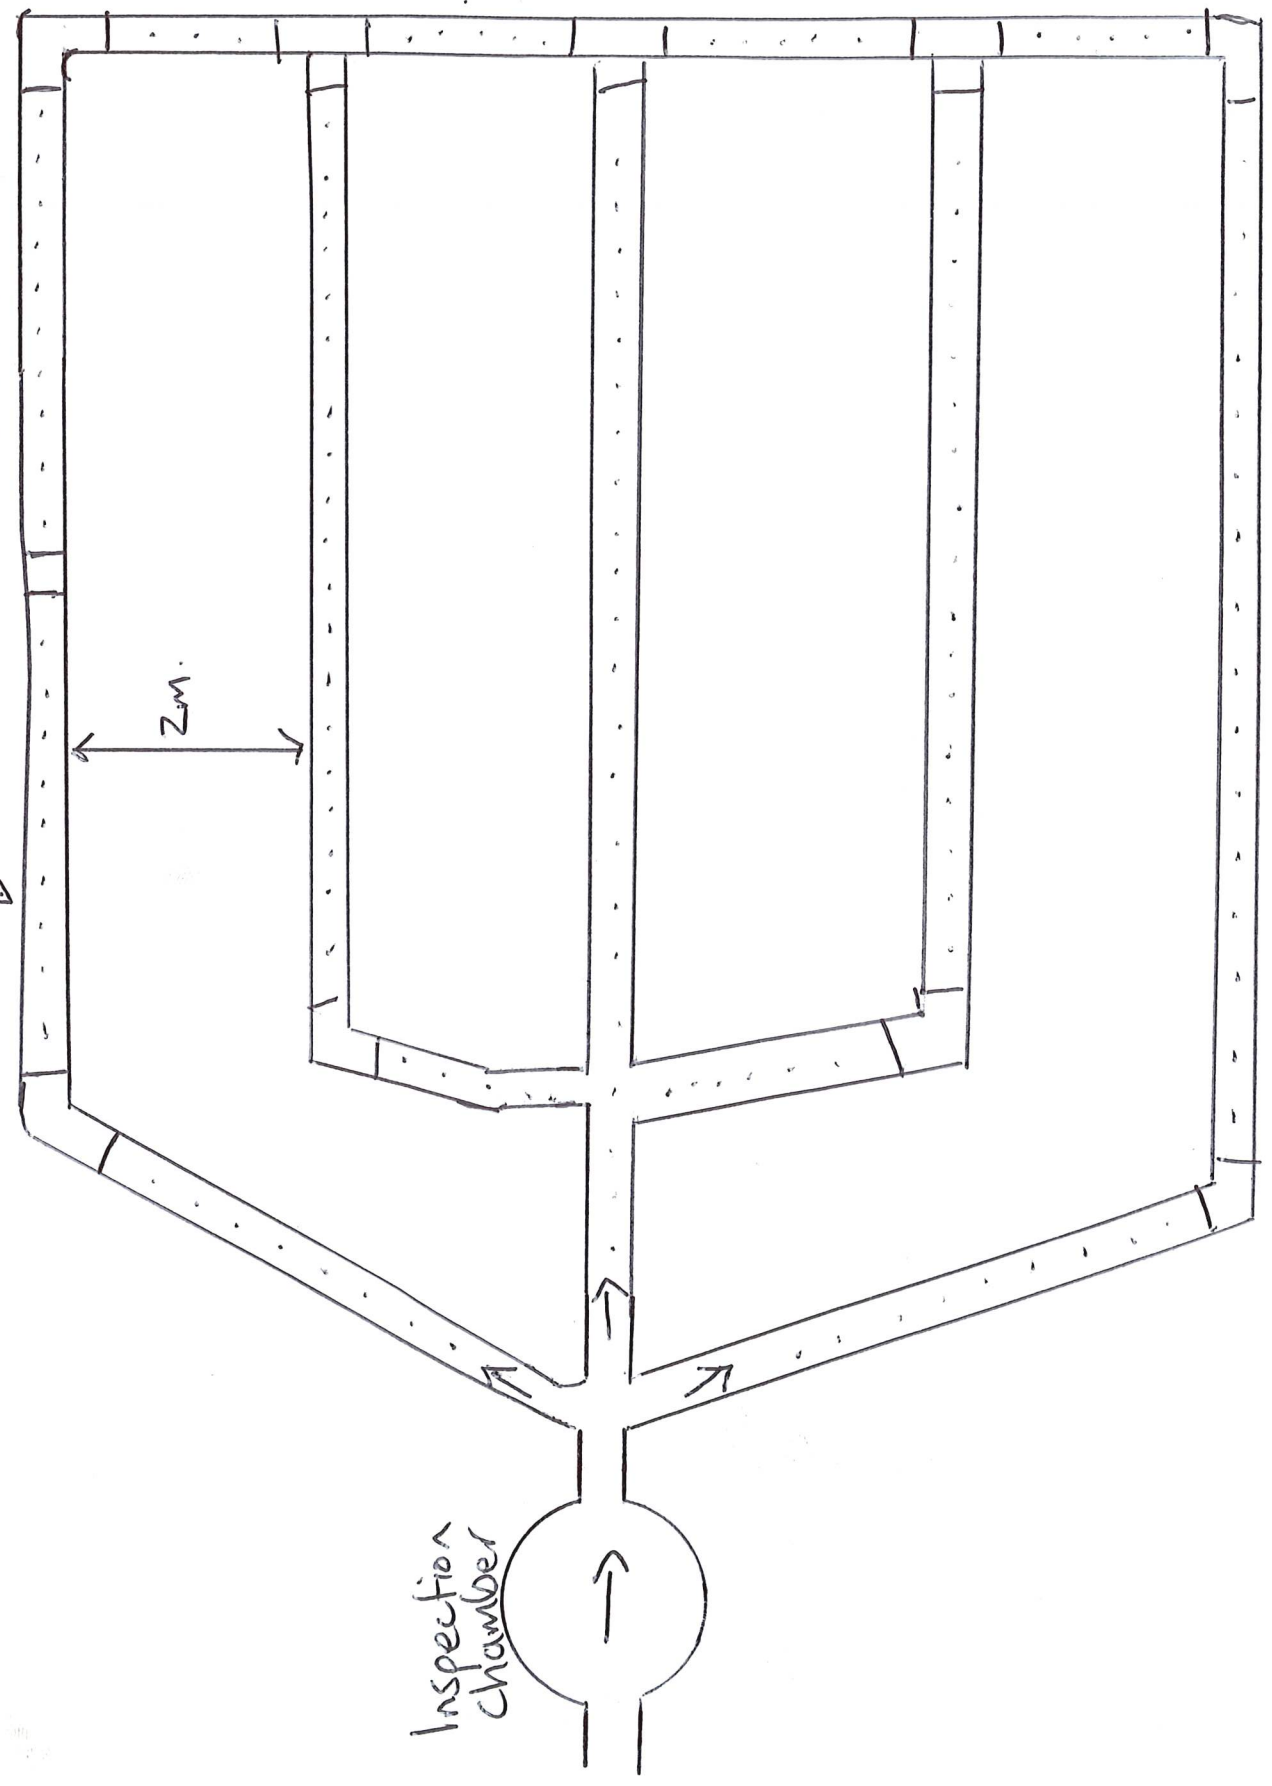

Pipes laid in
trenches 70.3m
wide.
Trenches 2m
apart