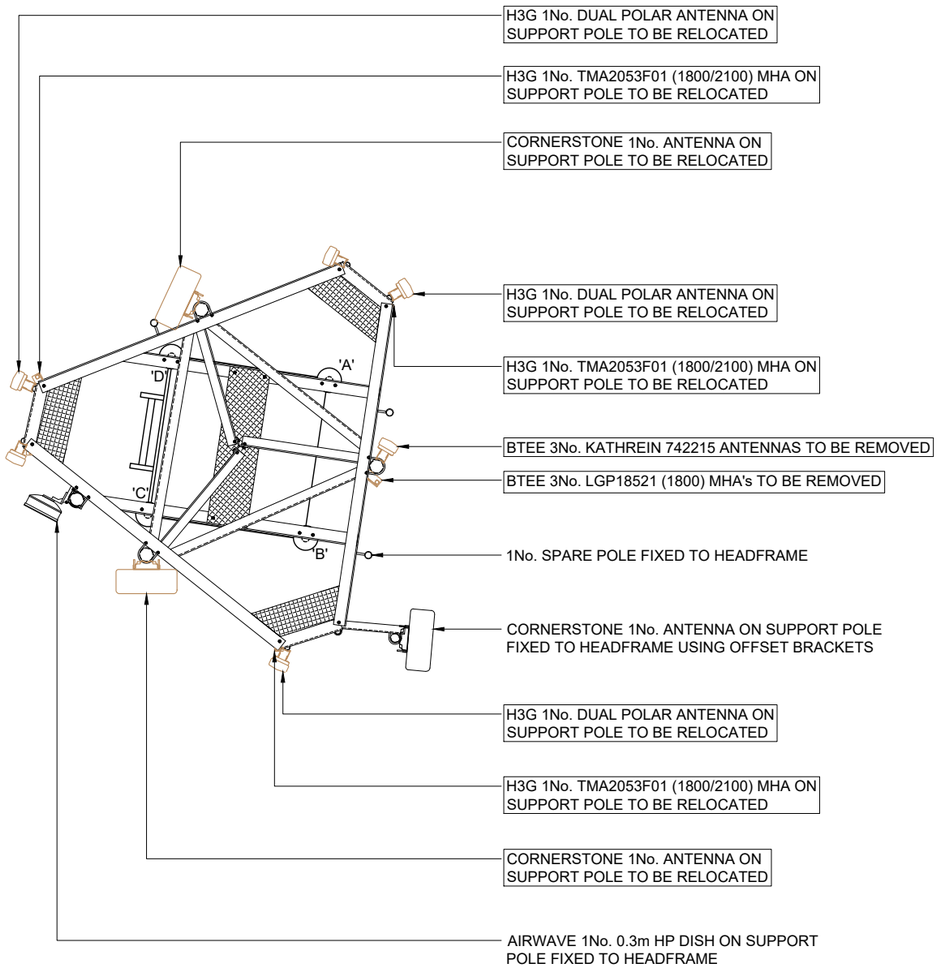

EXISTING ANTENNA PLAN LAYOUT AT 35.80m

SCALE 1:50

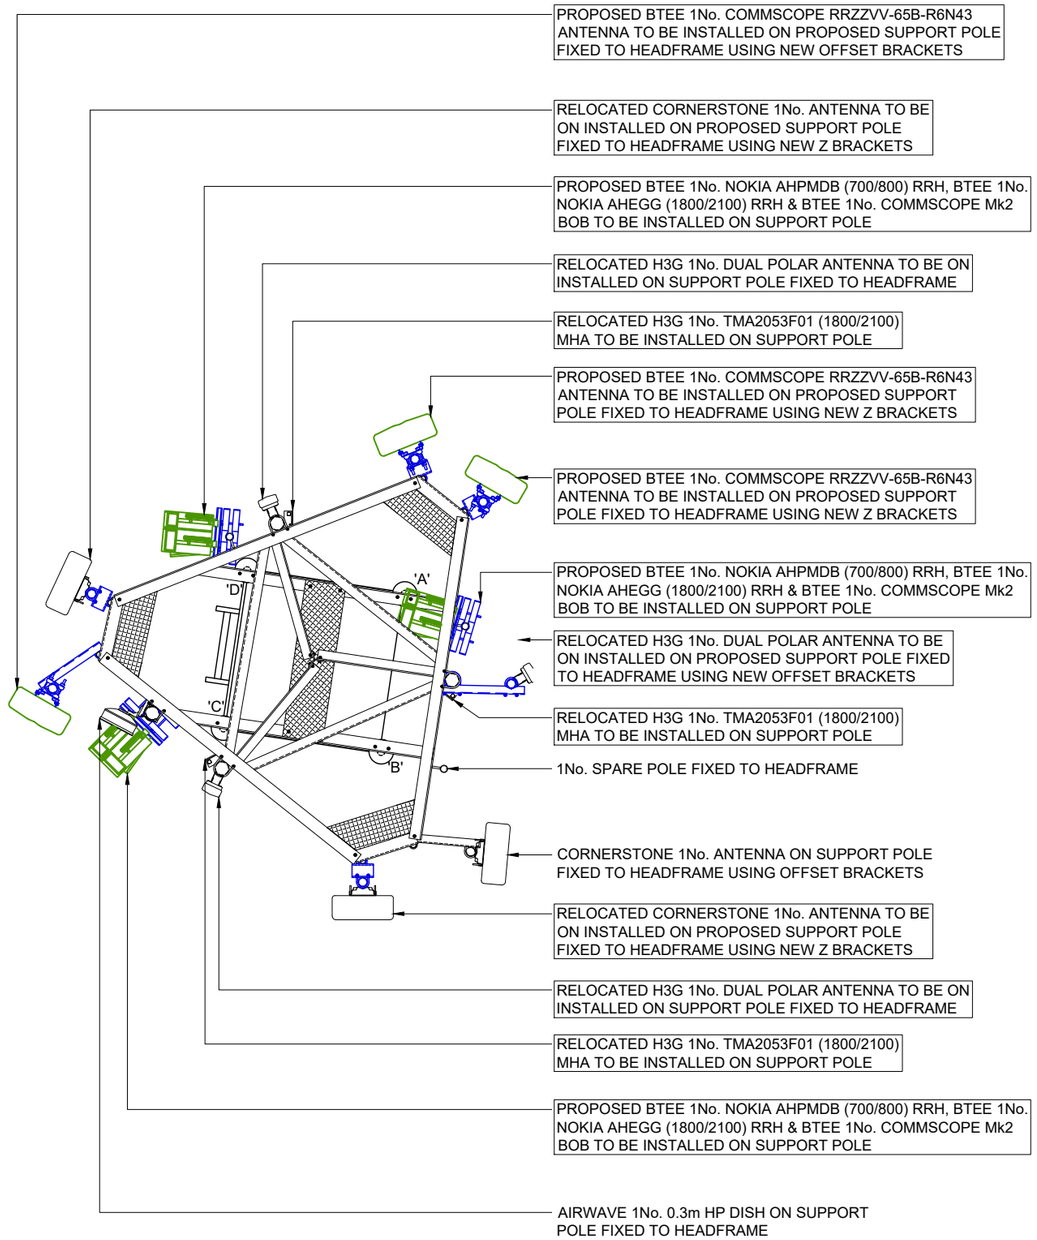

PROPOSED ANTENNA PLAN LAYOUT AT 35.80m

SCALE 1:50

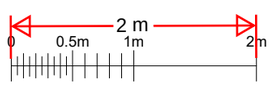

FEINT DETAILS INDICATE LOCATIONS RESERVED FOR OTHER PROPOSALS WHICH MAY BE THE SUBJECT OF SEPARATE APPLICATIONS

©2020 Cellnex
All rights reserved. No part of this publication may be reproduced, stored in a retrieval system or transmitted in any form or by any means (Electronic, Mechanical, Photocopying, Recording or otherwise), without the prior written consent of the Company.

NOTES

THIS DESIGN COMPLIES WITH CELLNEX ICNIRP STANDARD UK-DE_PRO-0020 v7

NOTE:
PRO X5 COMPLETED ON 12/09/2024 AND DEEMS THAT THE SITE ACHIEVES ICNIRP COMPLIANCE

PROJECT No.	COL.MOD.UK.0004000
CELL No.	GVM015
BTEE ID.	90517

ISS	REVISION	DATE	DRN	APP
A	COL.MOD.UK.0004000 CONSTRUCTION	10/01/25	ULC	ULC

UNITED LIVING CONNECTED
4 CLEARWATER, LINGLEY MERE BUSINESS PARK, LINGLEY GREEN AVENUE, GREAT SANKEY, WARRINGTON, WA5 3UZ
T. 44 (0)151 420 4128
WWW.UNITEDLIVING.CO.UK

SITE No 1490517
INN ON THE LAKE
INN ON THE LAKE HOTEL
OFF WATLING STREET (A2)
GRAVESEND
KENT
DA12 3HB

NGR TQ 67664 69820

OS GRID 567664,169820

TITLE
ANTENNA PLAN LAYOUT
CONSTRUCTION
H3G & BTEE LTD

SCALE 1:50

DRAWN	ULC	10/01/25
APPROVED	ULC	10/01/25

DRG No. 1490517- 241 -MD022 | Sheet 1 of 1 | Rev A

A3