



H3G & BTEE 6No. LDF5-50 FEEDERS TO BE REMOVED. H3G 6No. LDF7-50 FEEDERS TO BE REUSED (SUBJECT TO TESTING). PROPOSED BTEE 3No. 8-CORE SINGLE MODE FIBRE & 3No. 8-CORE DC CABLES TO BE INSTALLED

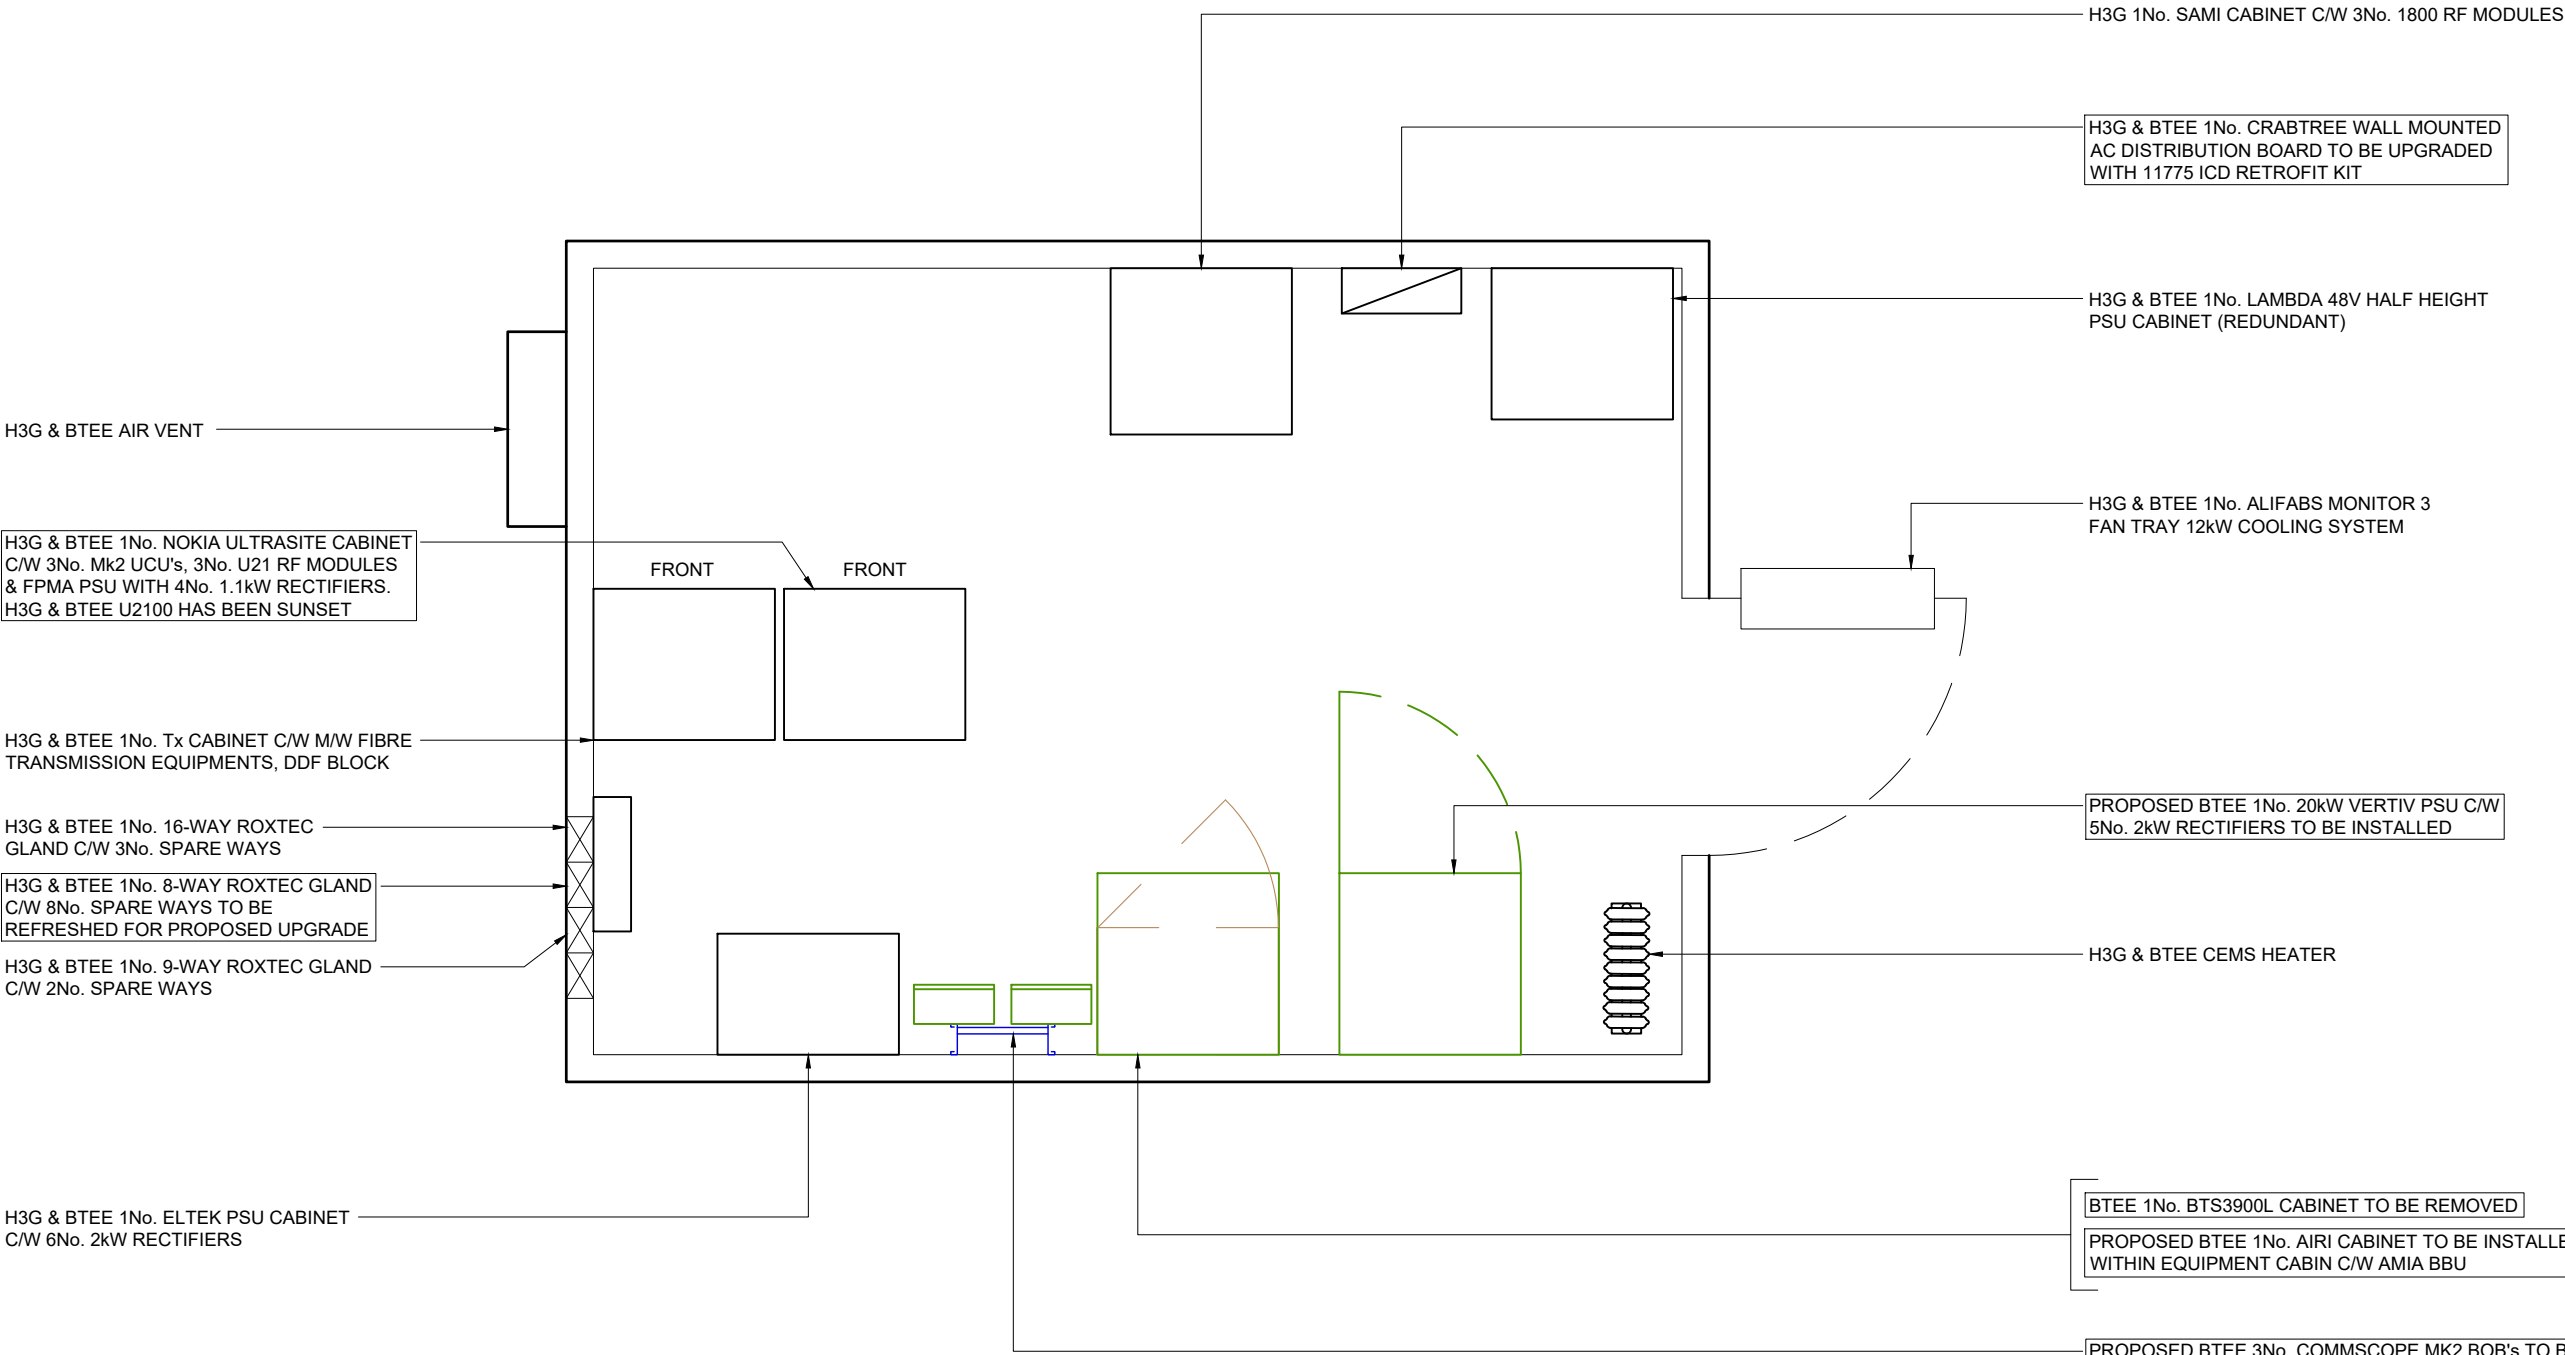

H3G & BTEE CABIN LAYOUT
SCALE 1:25

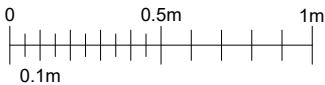

FEINT DETAILS INDICATE LOCATIONS RESERVED FOR OTHER PROPOSALS WHICH MAY BE THE SUBJECT OF SEPARATE APPLICATIONS

©2020 Cellnex
All rights reserved. No part of this publication may be reproduced, stored in a retrieval system or transmitted in any form or by any means (Electronic, Mechanical, Photocopying, Recording or otherwise), without the prior written consent of the Company.

NOTES

NOTE:
EE U2100 SOFT DECOMM
MONITORING 28/04/2023 PASS
H3G U2100 SOFT DECOMM
FORECAST: 25/09/2024

THIS DESIGN COMPLIES WITH
CELLNEX ICNIRP STANDARD
UK-DE_PRO-0020 v7

NOTE:
PRO X5 COMPLETED ON 12/09/2024
AND DEEMS THAT THE SITE
ACHIEVES ICNIRP COMPLIANCE

PROJECT No.		COL.MOD.UK.0004000			
CELL No.		GVM015			
BTEE ID.		90517			
A	COL.MOD.UK.0004000 CONSTRUCTION	10/01/25	ULC	ULC	
ISS	REVISION	DATE	DRN	APP	

UNITED LIVING CONNECTED
4 CLEARWATER, LINGLEY MEERE BUSINESS PARK,
LINGLEY GREEN AVENUE, GREAT SANKEY,
WARRINGTON, WARS 3UZ
T: 44 (0)151 450 4128
WWW.UNITDLIVING.CO.UK

SITE No 1490517
INN ON THE LAKE
INN ON THE LAKE HOTEL
OFF WATLING STREET (A2)
GRAVESEND
KENT
DA12 3HB

NGR TQ 67664 69820

OS GRID 567664,169820

TITLE
CABIN LAYOUT
CONSTRUCTION
H3G & BTEE LTD

SCALE 1:25

DRAWN ULC 10/01/25

APPROVED ULC 10/01/25

DRG No. 1490517- 201 -MD022 Sheet 1 of 1 Rev A