



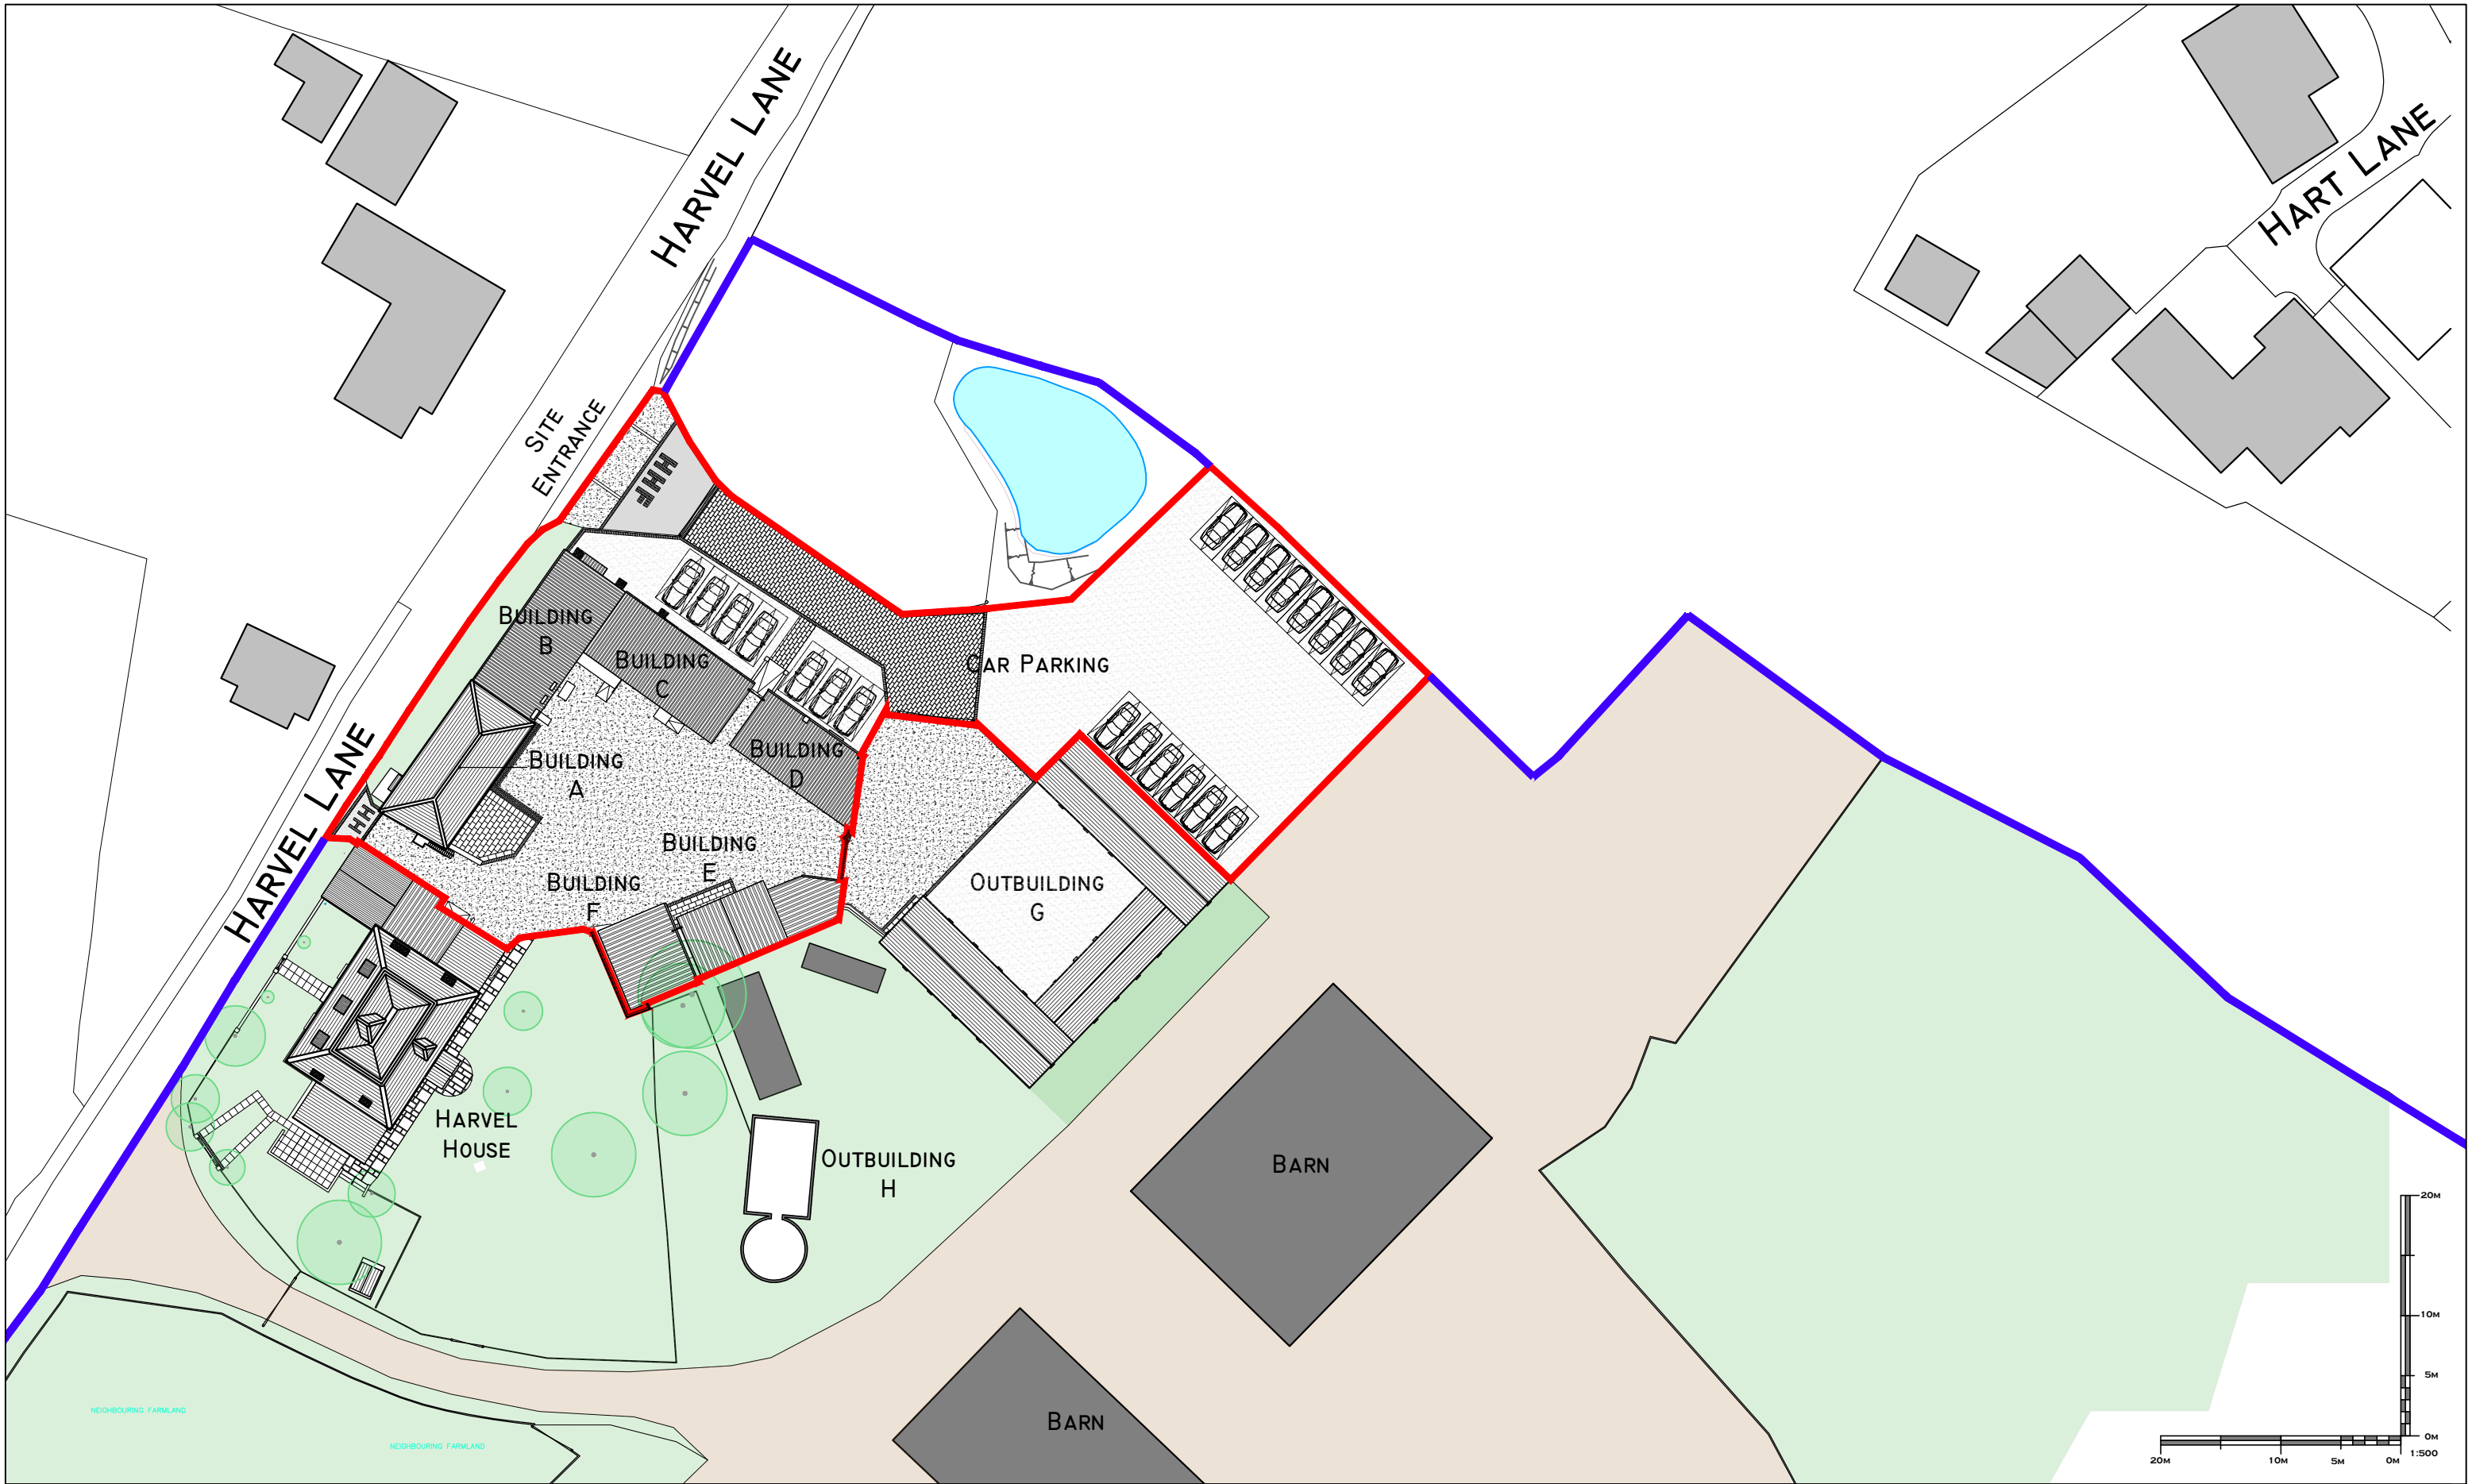

DRAWING ISSUE STATUS
PLANNING

ALL COPYRIGHT RESERVED TO
LVL ARCHITECTURAL DESIGNS LTD.

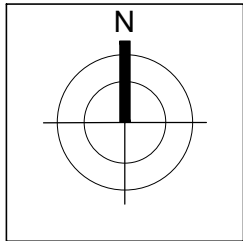

LEGEND			
	BOUNDARY: APPLICATION SITE		TARMAC
	BOUNDARY: SITE IN CLIENT OWNERSHIP		EARTH
	EXISTING TREES		GRAVEL
	GRASS		BRICK PAVING

CLIENT			
MR MARTIN JAMES			
REV	DATE	COMMENTS	

PROJECT			
HARVEL HOUSE FARM CAFE HARVEL LANE MEOPHAM, GRAVESEND DA13 0DH			
REV	DATE	COMMENTS	

DRAWING TITLE	
SITE LOCATION PLAN	
REVISION	
SCALE	1:500 @ A3

DRAWING NUMBER
L26-P-00

LVL ARCHITECTURAL DESIGNS LTD.
KERENSA, ORCHARD DRIVE
MAIDSTONE, KENT
ME14 5JG
TEL 07966040397
EMAIL: lina@lvlarchitecturaldesigns.co.uk

