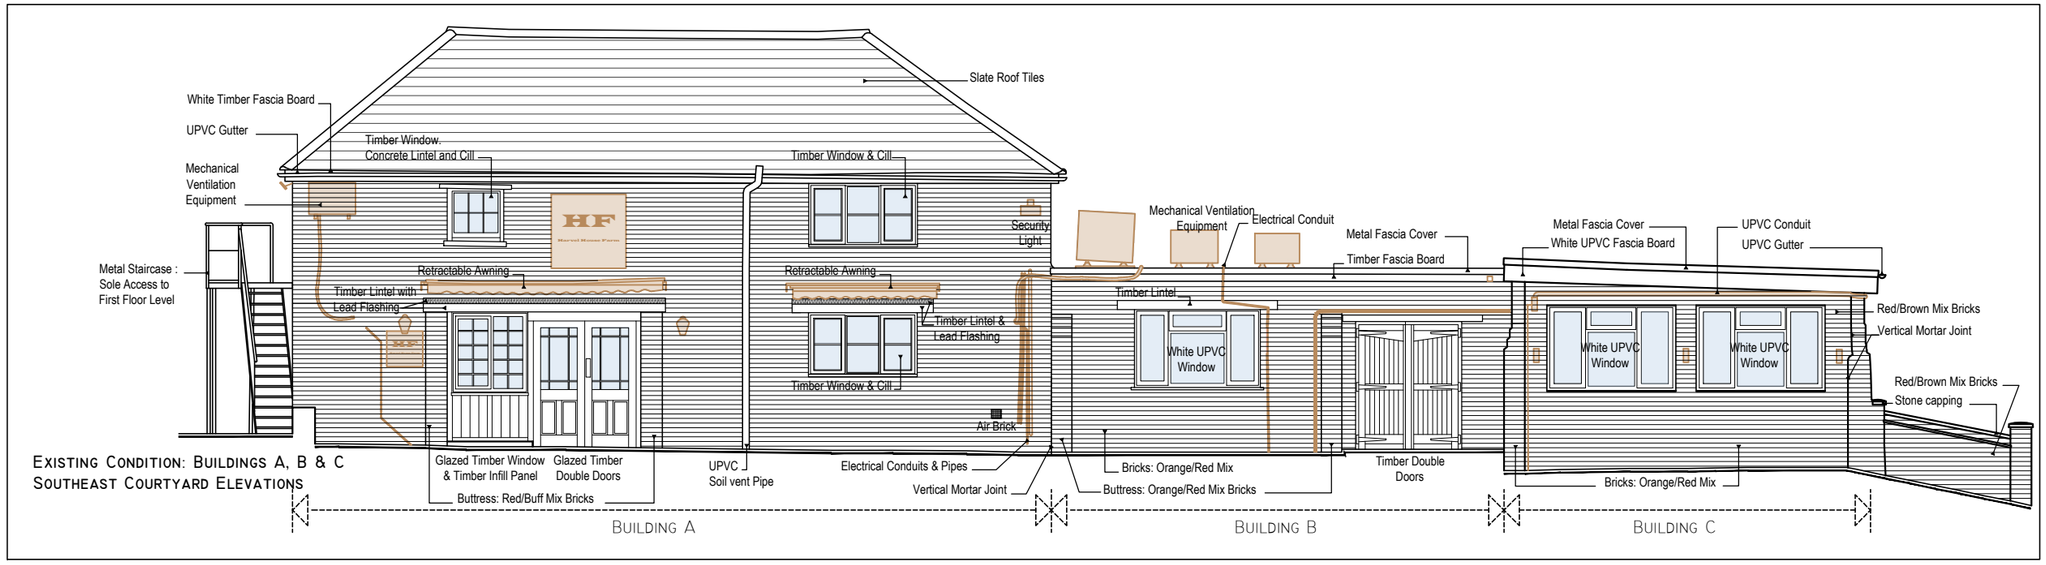

Existing Condition: Buildings A, B & C
Southeast Courtyard Elevations

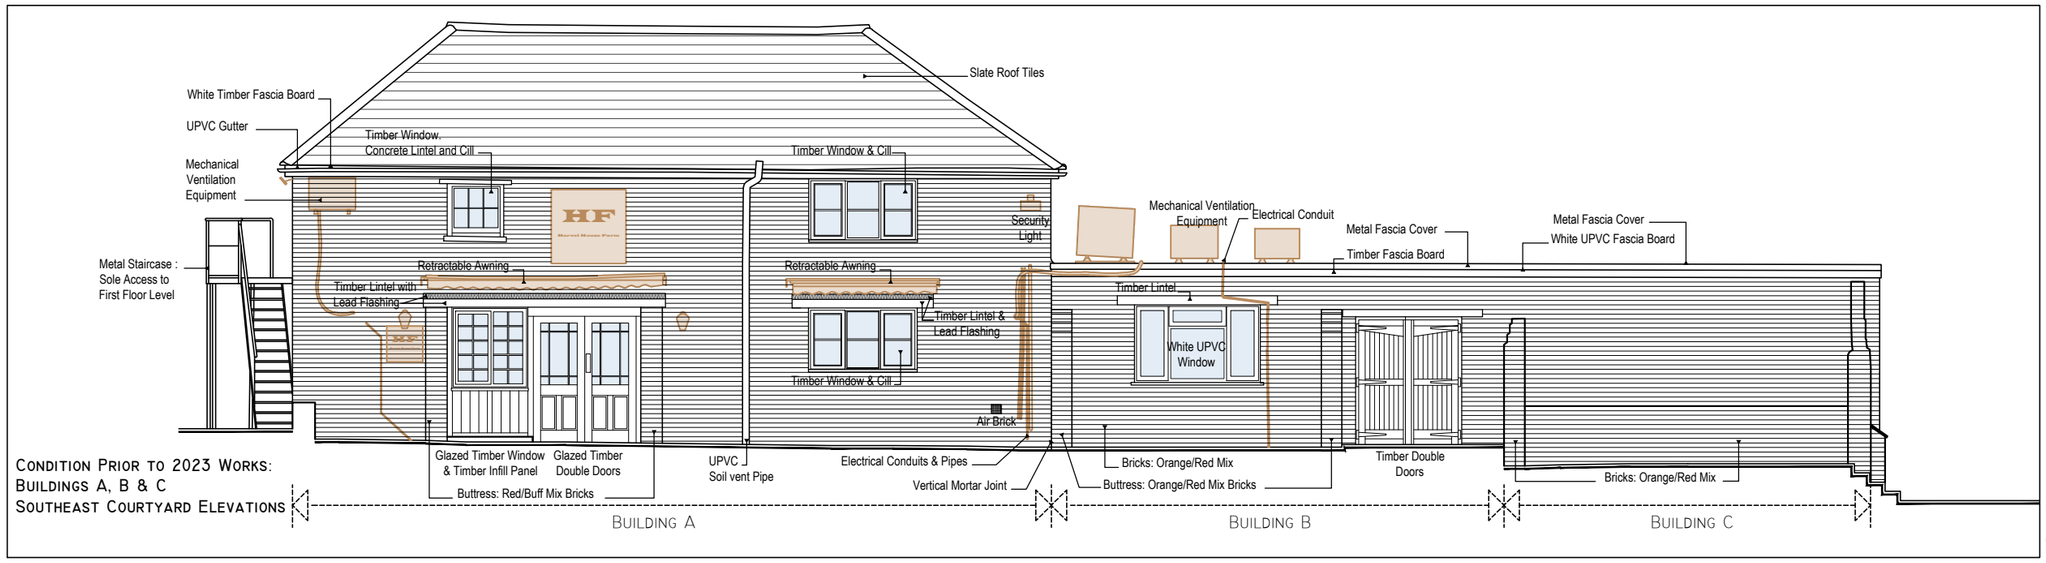

Condition Prior to 2023 Works:
Buildings A, B & C
Southeast Courtyard Elevations

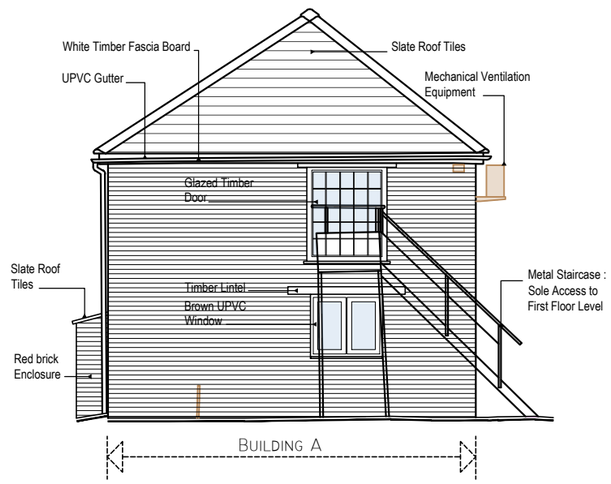

Existing Condition: Building A
Southwest Side Elevation

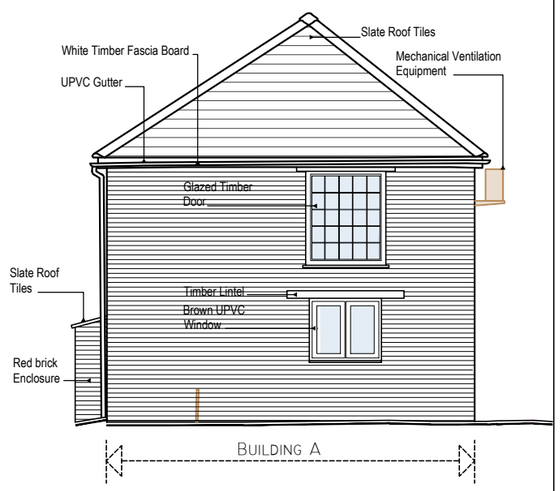

Condition Prior to 2023 Works: Building A
Southwest Side Elevation

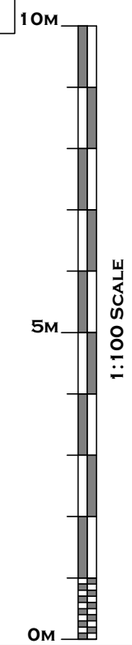

Drawing Issue Status

Planning

All Copyright Reserved to
LYL Architectural Designs Ltd.

Rev	Date	Comments

Client

Mr Martin James

Project

Harvel House Farm Cafe
Harvel Lane
Meopham, Gravesend
DA13 0DH

Drawing Title

Buildings A, B & C
Elevations 2: Existing
Condition & Condition
Prior to 2023 Works

Revision

Scale 1:100 @ A3

Drawing Number

L26-P-11

Architectural Designs Ltd.
LYL Architectural Designs Ltd.
Kerensa, Orchard Drive
Maidstone, Kent
ME14 5JG
Tel: 07968040397
Email: lana@lylarchitecturaldesigns.co.uk