


5 Chestnut Lane

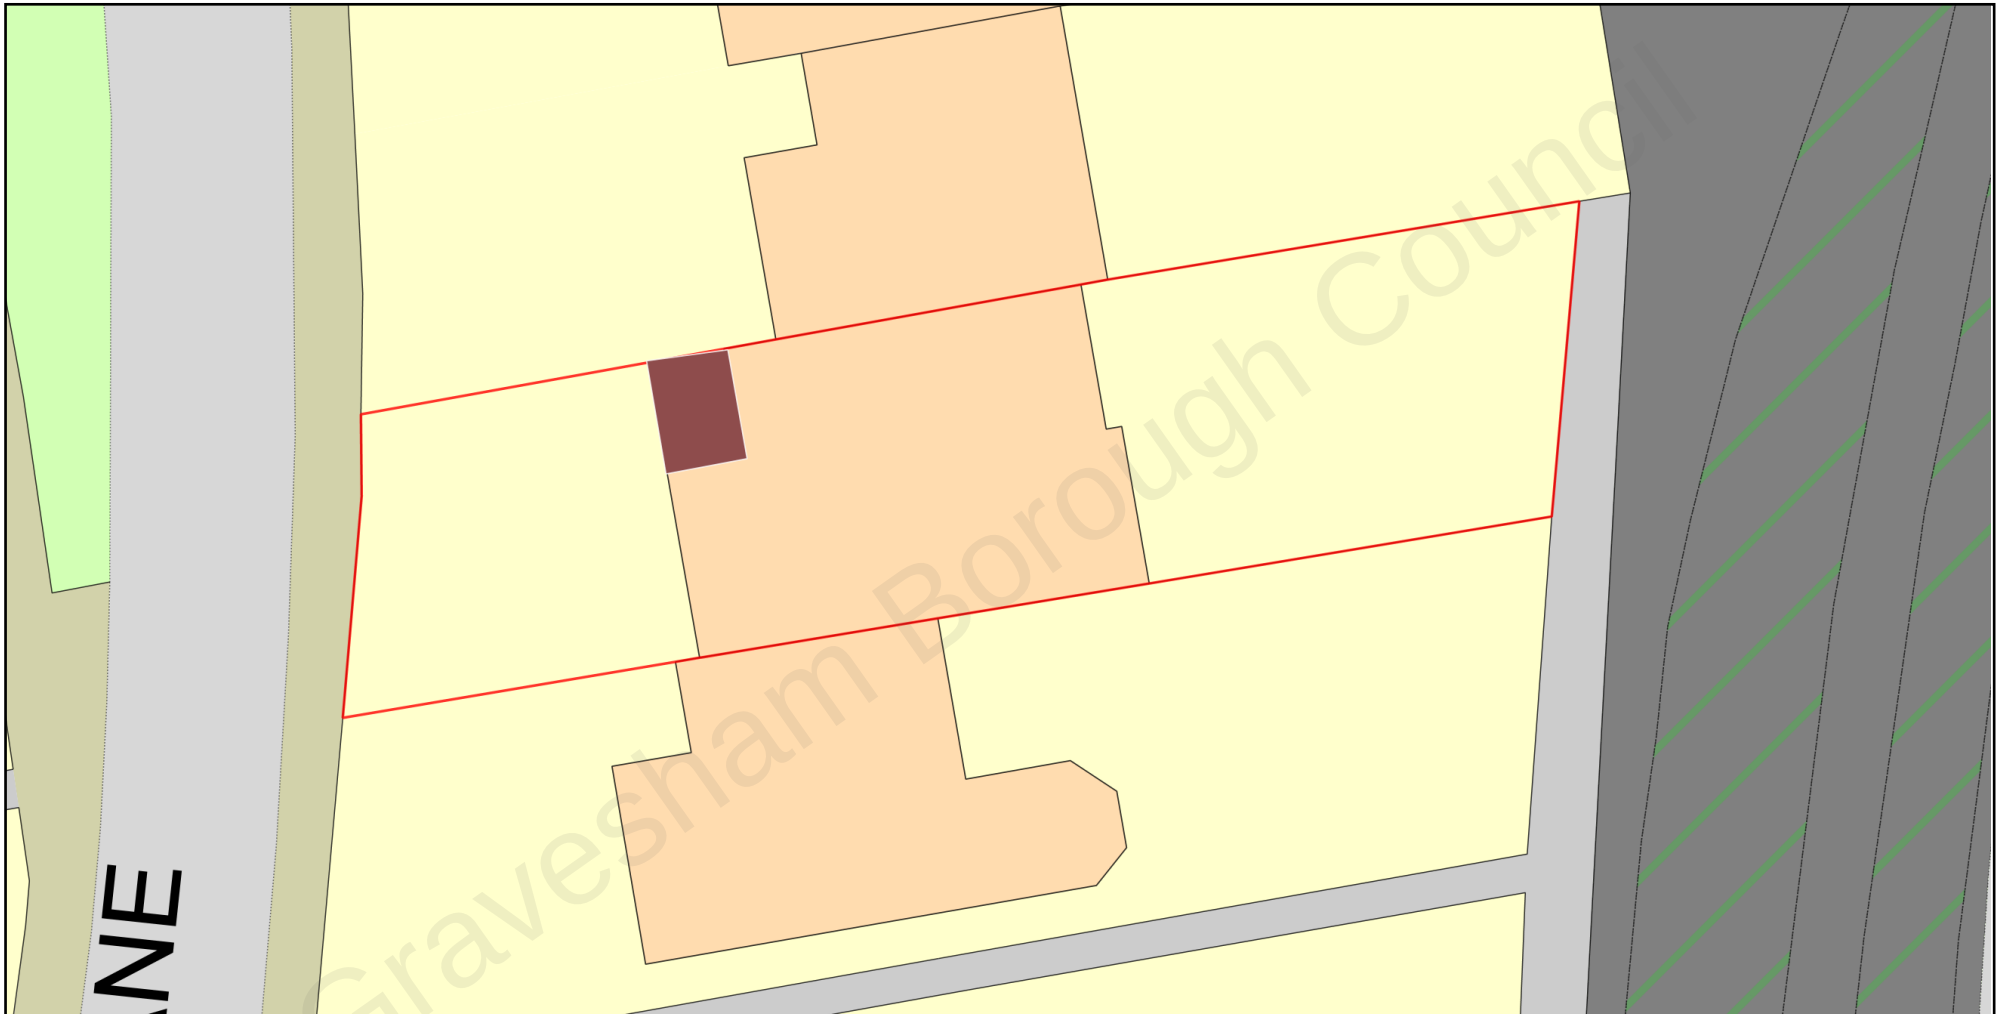

0 10
Metres



Plan Produced for: David Edwards

Date Produced: 02 Oct 2021

Plan Reference Number: TQRQM21275191614771

Scale: 1:200 @ A4

© Crown copyright and database rights 2021 OS 100042766

