




SECTION A-A
AS EXISTING
(1:50)

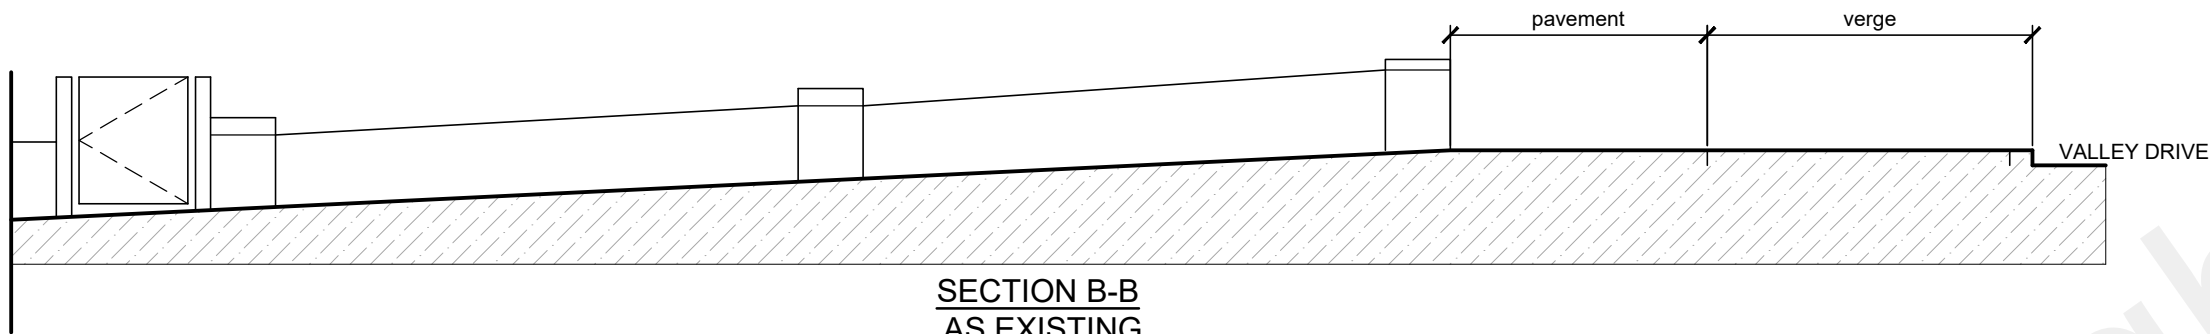


SECTION B-B
AS EXISTING
(1:50)

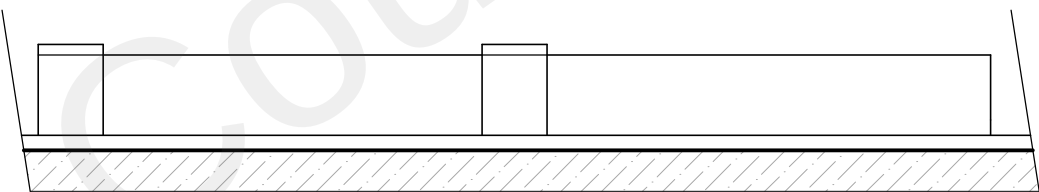

SECTION C-C
AS EXISTING
(1:50)

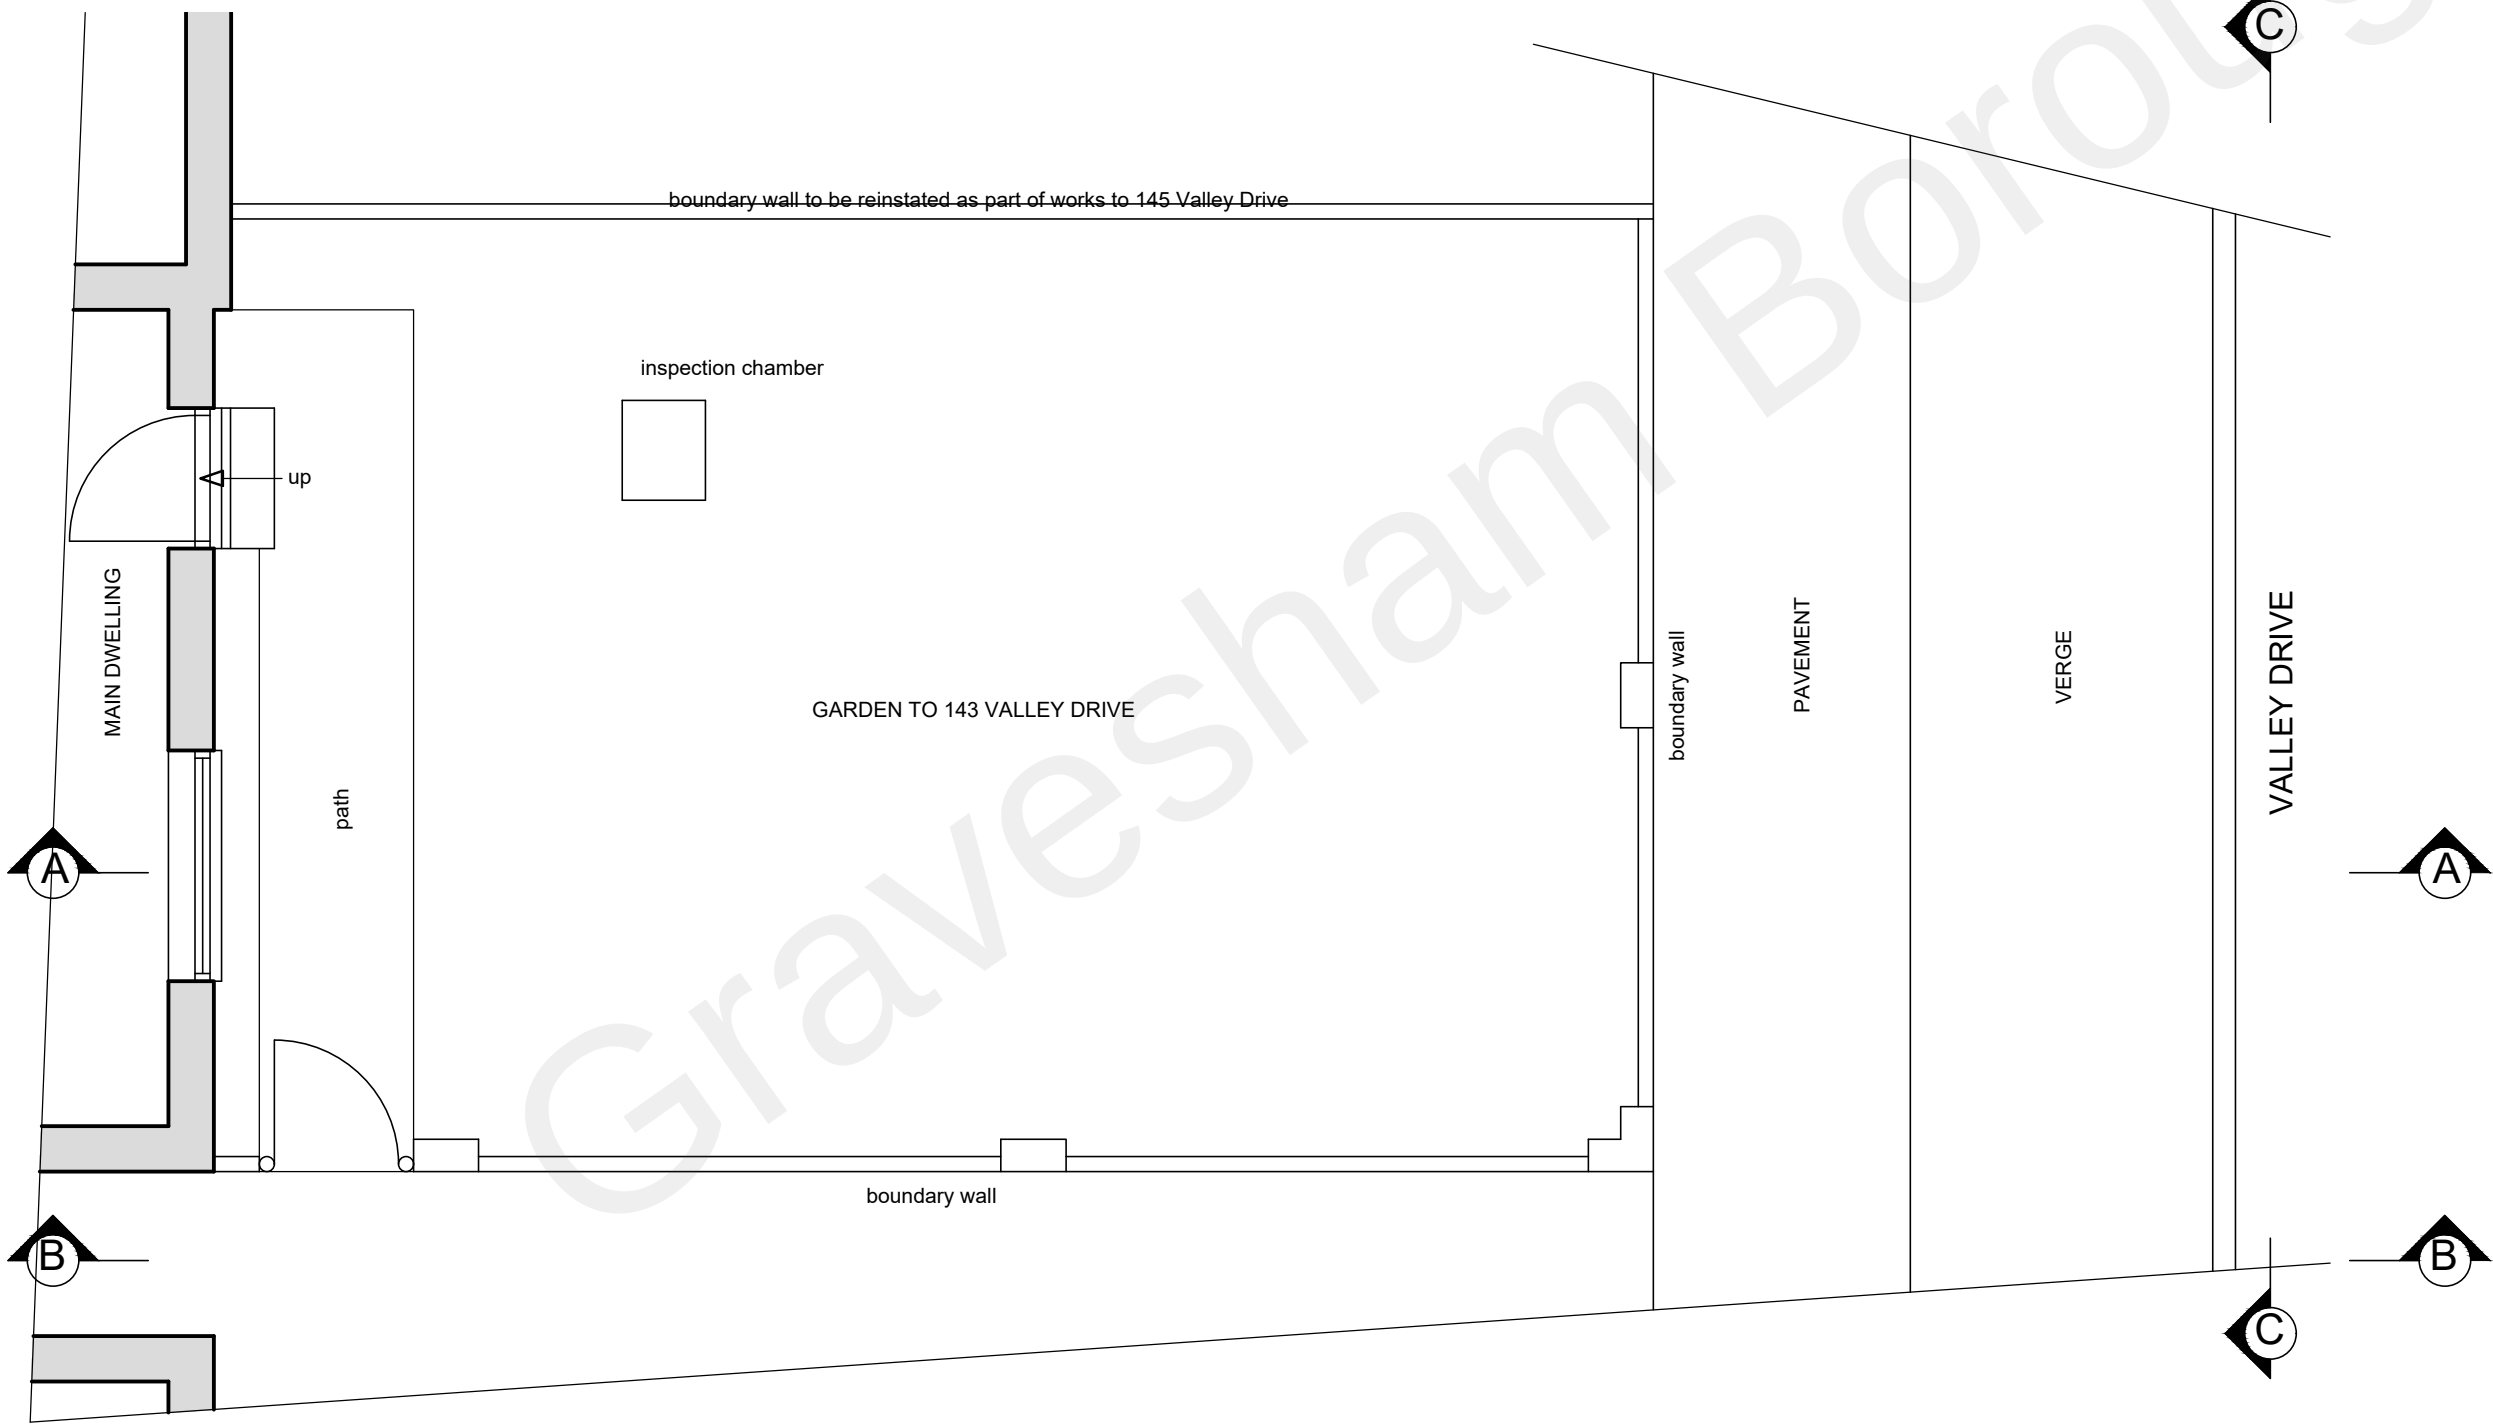

PLAN AS EXISTING
(1:50)

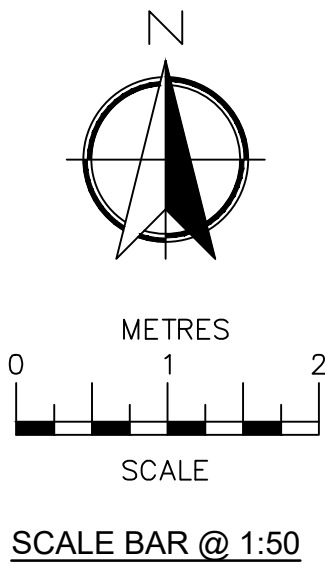

Date	No	Revision
Penfold Project Services		
Epmarket, Wrotham Road, Meopham, Kent, DA13 0JH Telephone: 01474 816690 e-mail: apenfold448@btinternet.com		
Job Title:	143 VALLEY DRIVE GRAVESEND KENT DA12 5RU	
Dwg Title:	VEHICULAR ACCESS PLANS, ELEVATIONS & SECTIONS AS EXISTING	
Scale:	1:50 @ A2	
Dwg No.:	01	
Date:	November 2022	