


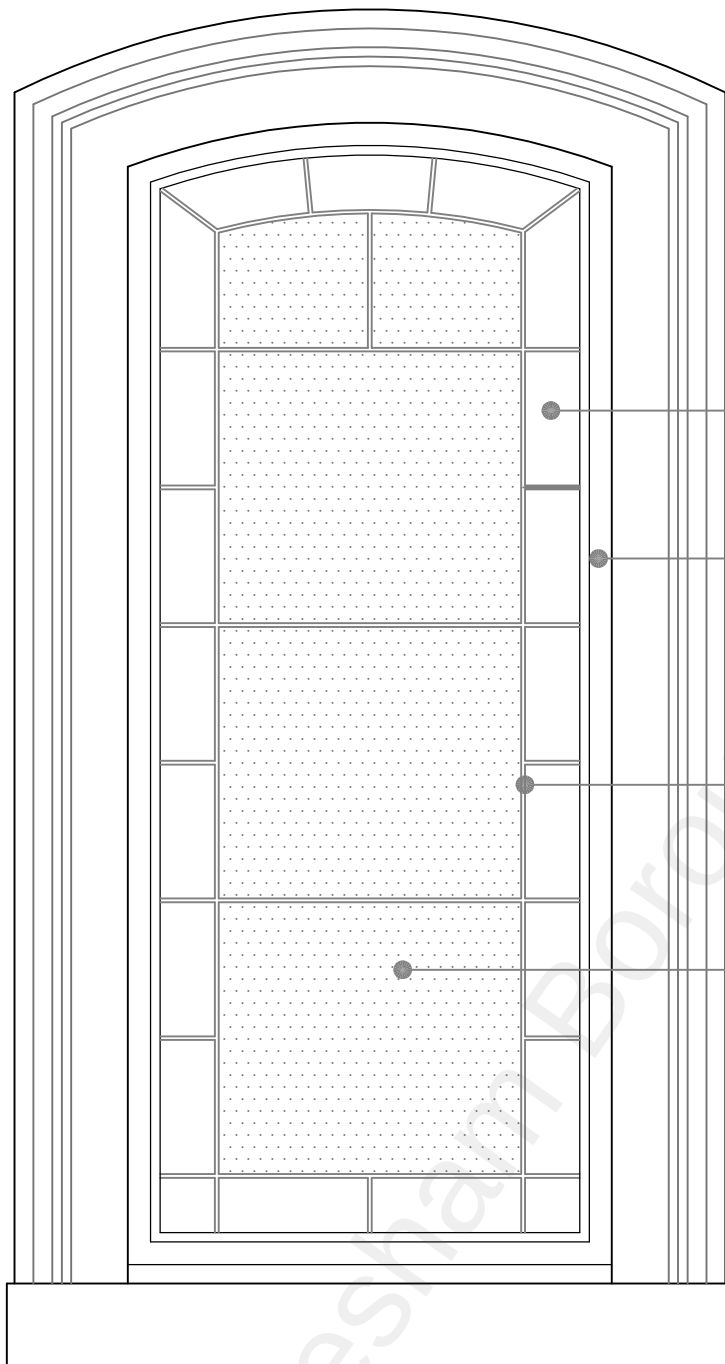


Existing surround and cill
to be retained

Stained glass glazed panels
around perimeter
(dark red colour)

Timber frame & beading.
Sectional details and beading
profiles to be confirmed

Timber glazing bars

Obscure glazing

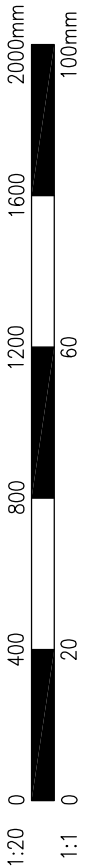

Elevation of Typical Front Window

scale 1:20



Historic Photo

Project Reinstatement of Front Windows - URC Church,
41 Dover Road, Northfleet, Kent

Drawing Title

Front Window Details

Cadscapes
architectural design

40 Knowle Road, Penenden Heath, Maidstone, Kent ME14 2BB
Tel: 01622 683512 enquiries@cadscapes.co.uk

Scale 1:20 @ A4	Date Nov 22	Drawn SCB	Checked
Drawing No. PA/22/065/003			Rev