



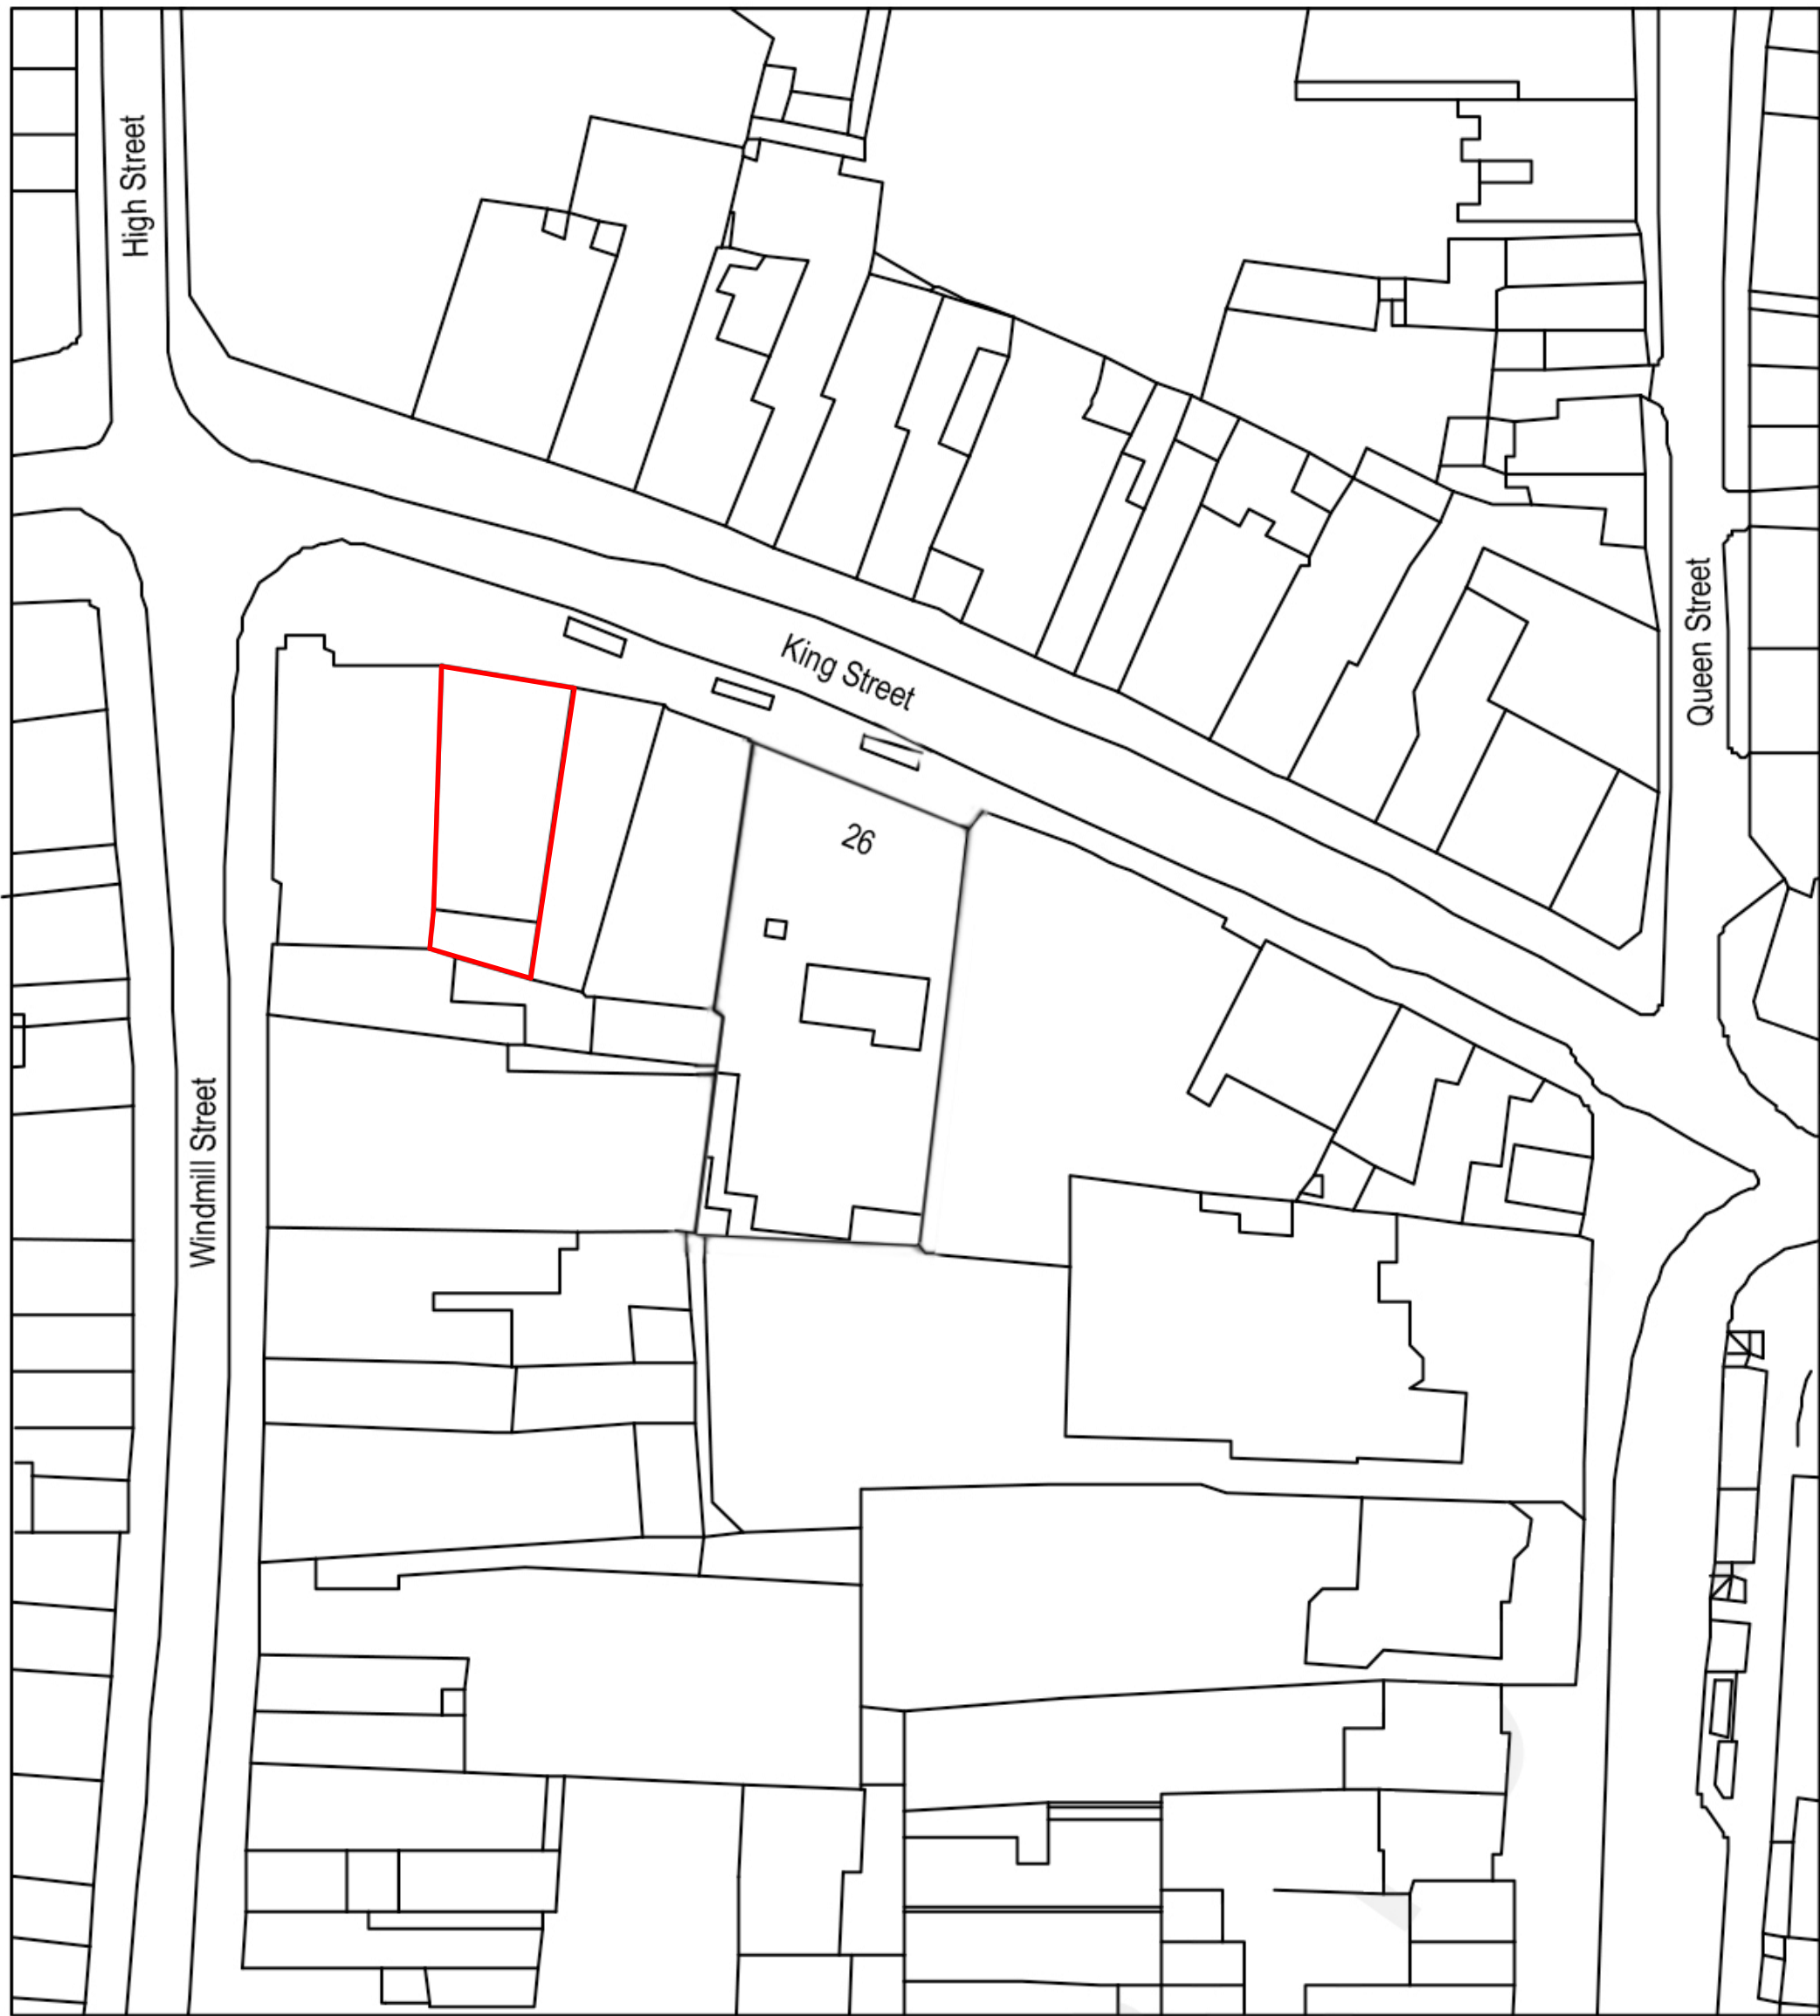

Block Plan 1:500

metres 0 5 10
9.99 m

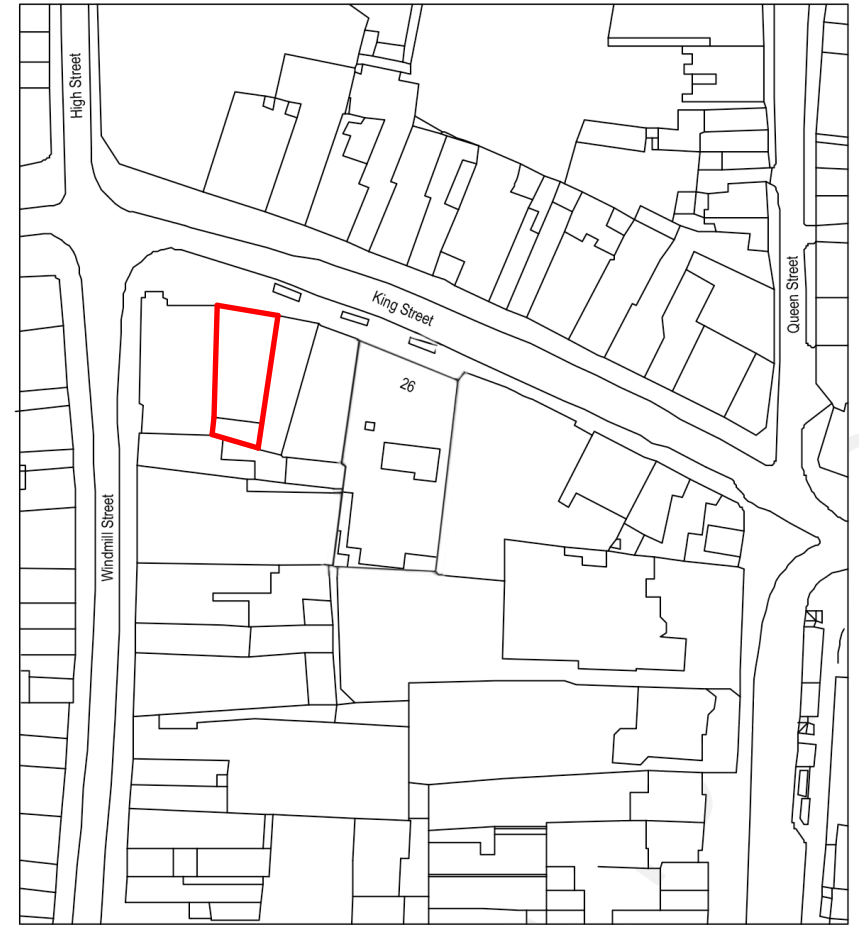

Location Plan 1:1250

10.03 m
metres 0 5 10

Project Name			
29 King St			
Drawing Title			
Location & Block Plan			
Site Address			
29 King St, Gravesend DA12 2DU			
Drawing Number		Revision	
29-2			
Drawn by	Checked	Scale	Status
HK		1:500 & 1250 @ A2	
The drawing remains the property of hassan kausar design. Duplication of this drawing in whole or any part is strictly forbidden without prior written permission from hassan kausar design.			