



Proposed Awning and window product display images
at the shop front for 29 King Street Ground Floor & Basement shop

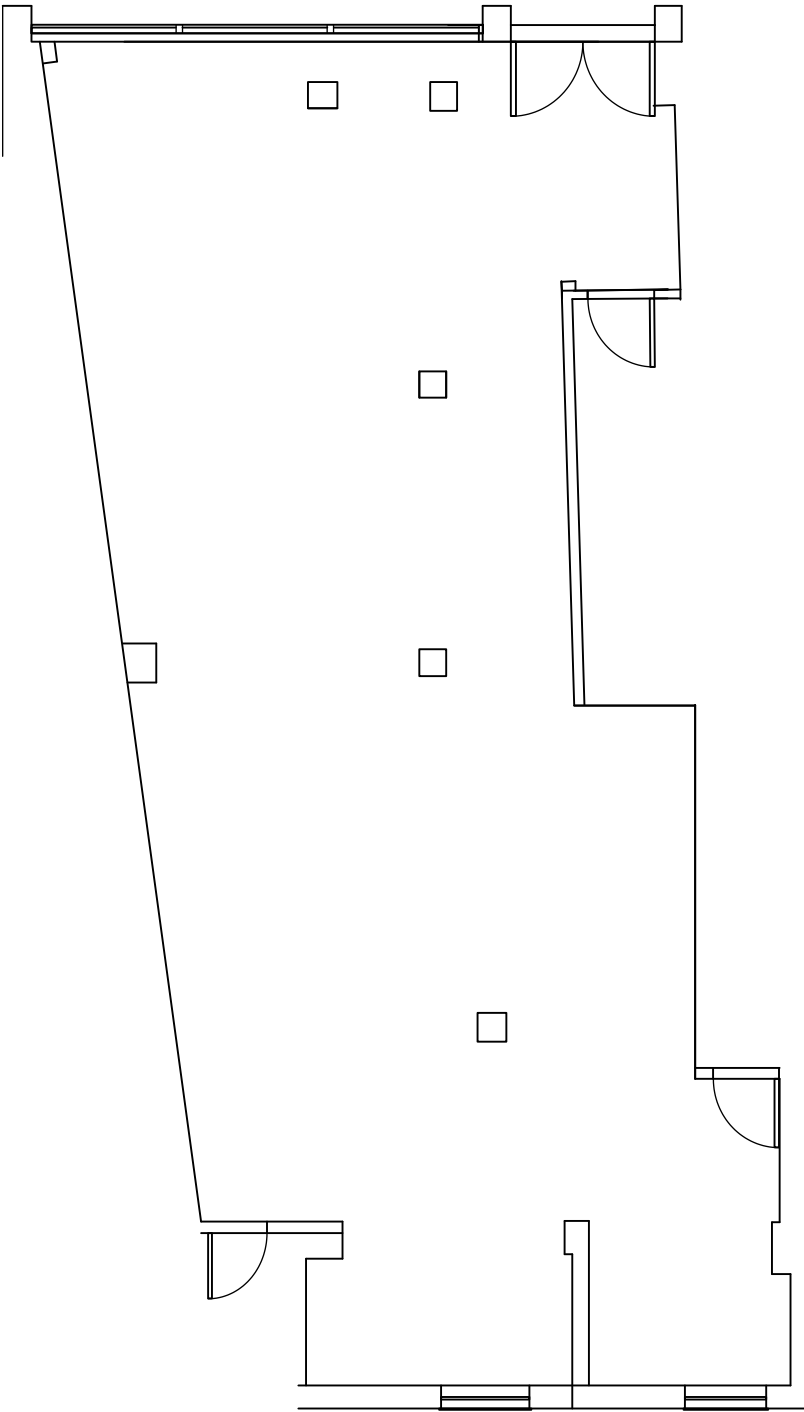

Existing Plan

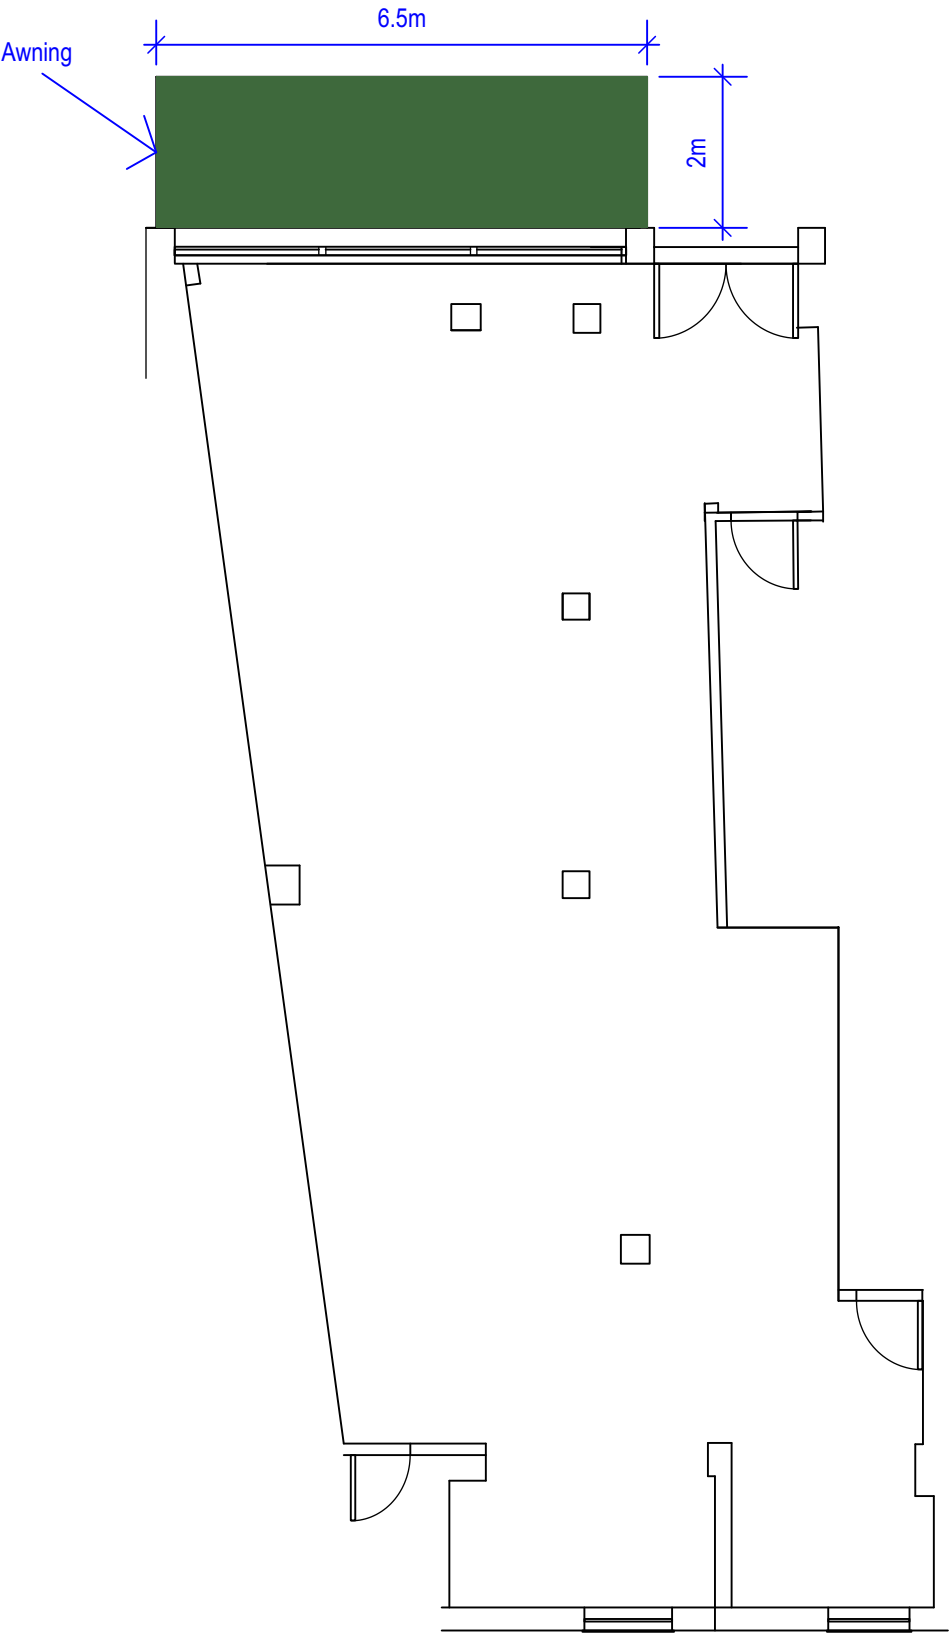

Proposed Plan

Project Name			
29 King St			
Drawing Title			
Existing & Proposed Layout with awning			
Site Address			
29 King St, Gravesend DA12 2DU			
Drawing Number		Revision	
29-8			
Drawn by	Checked	Scale	Status
HK		1:100 @ A3	
The drawing remains the property of hassan kausar design Duplication of this drawing in whole or any part is strictly forbidden without prior written permission from hassan kausar design.			