



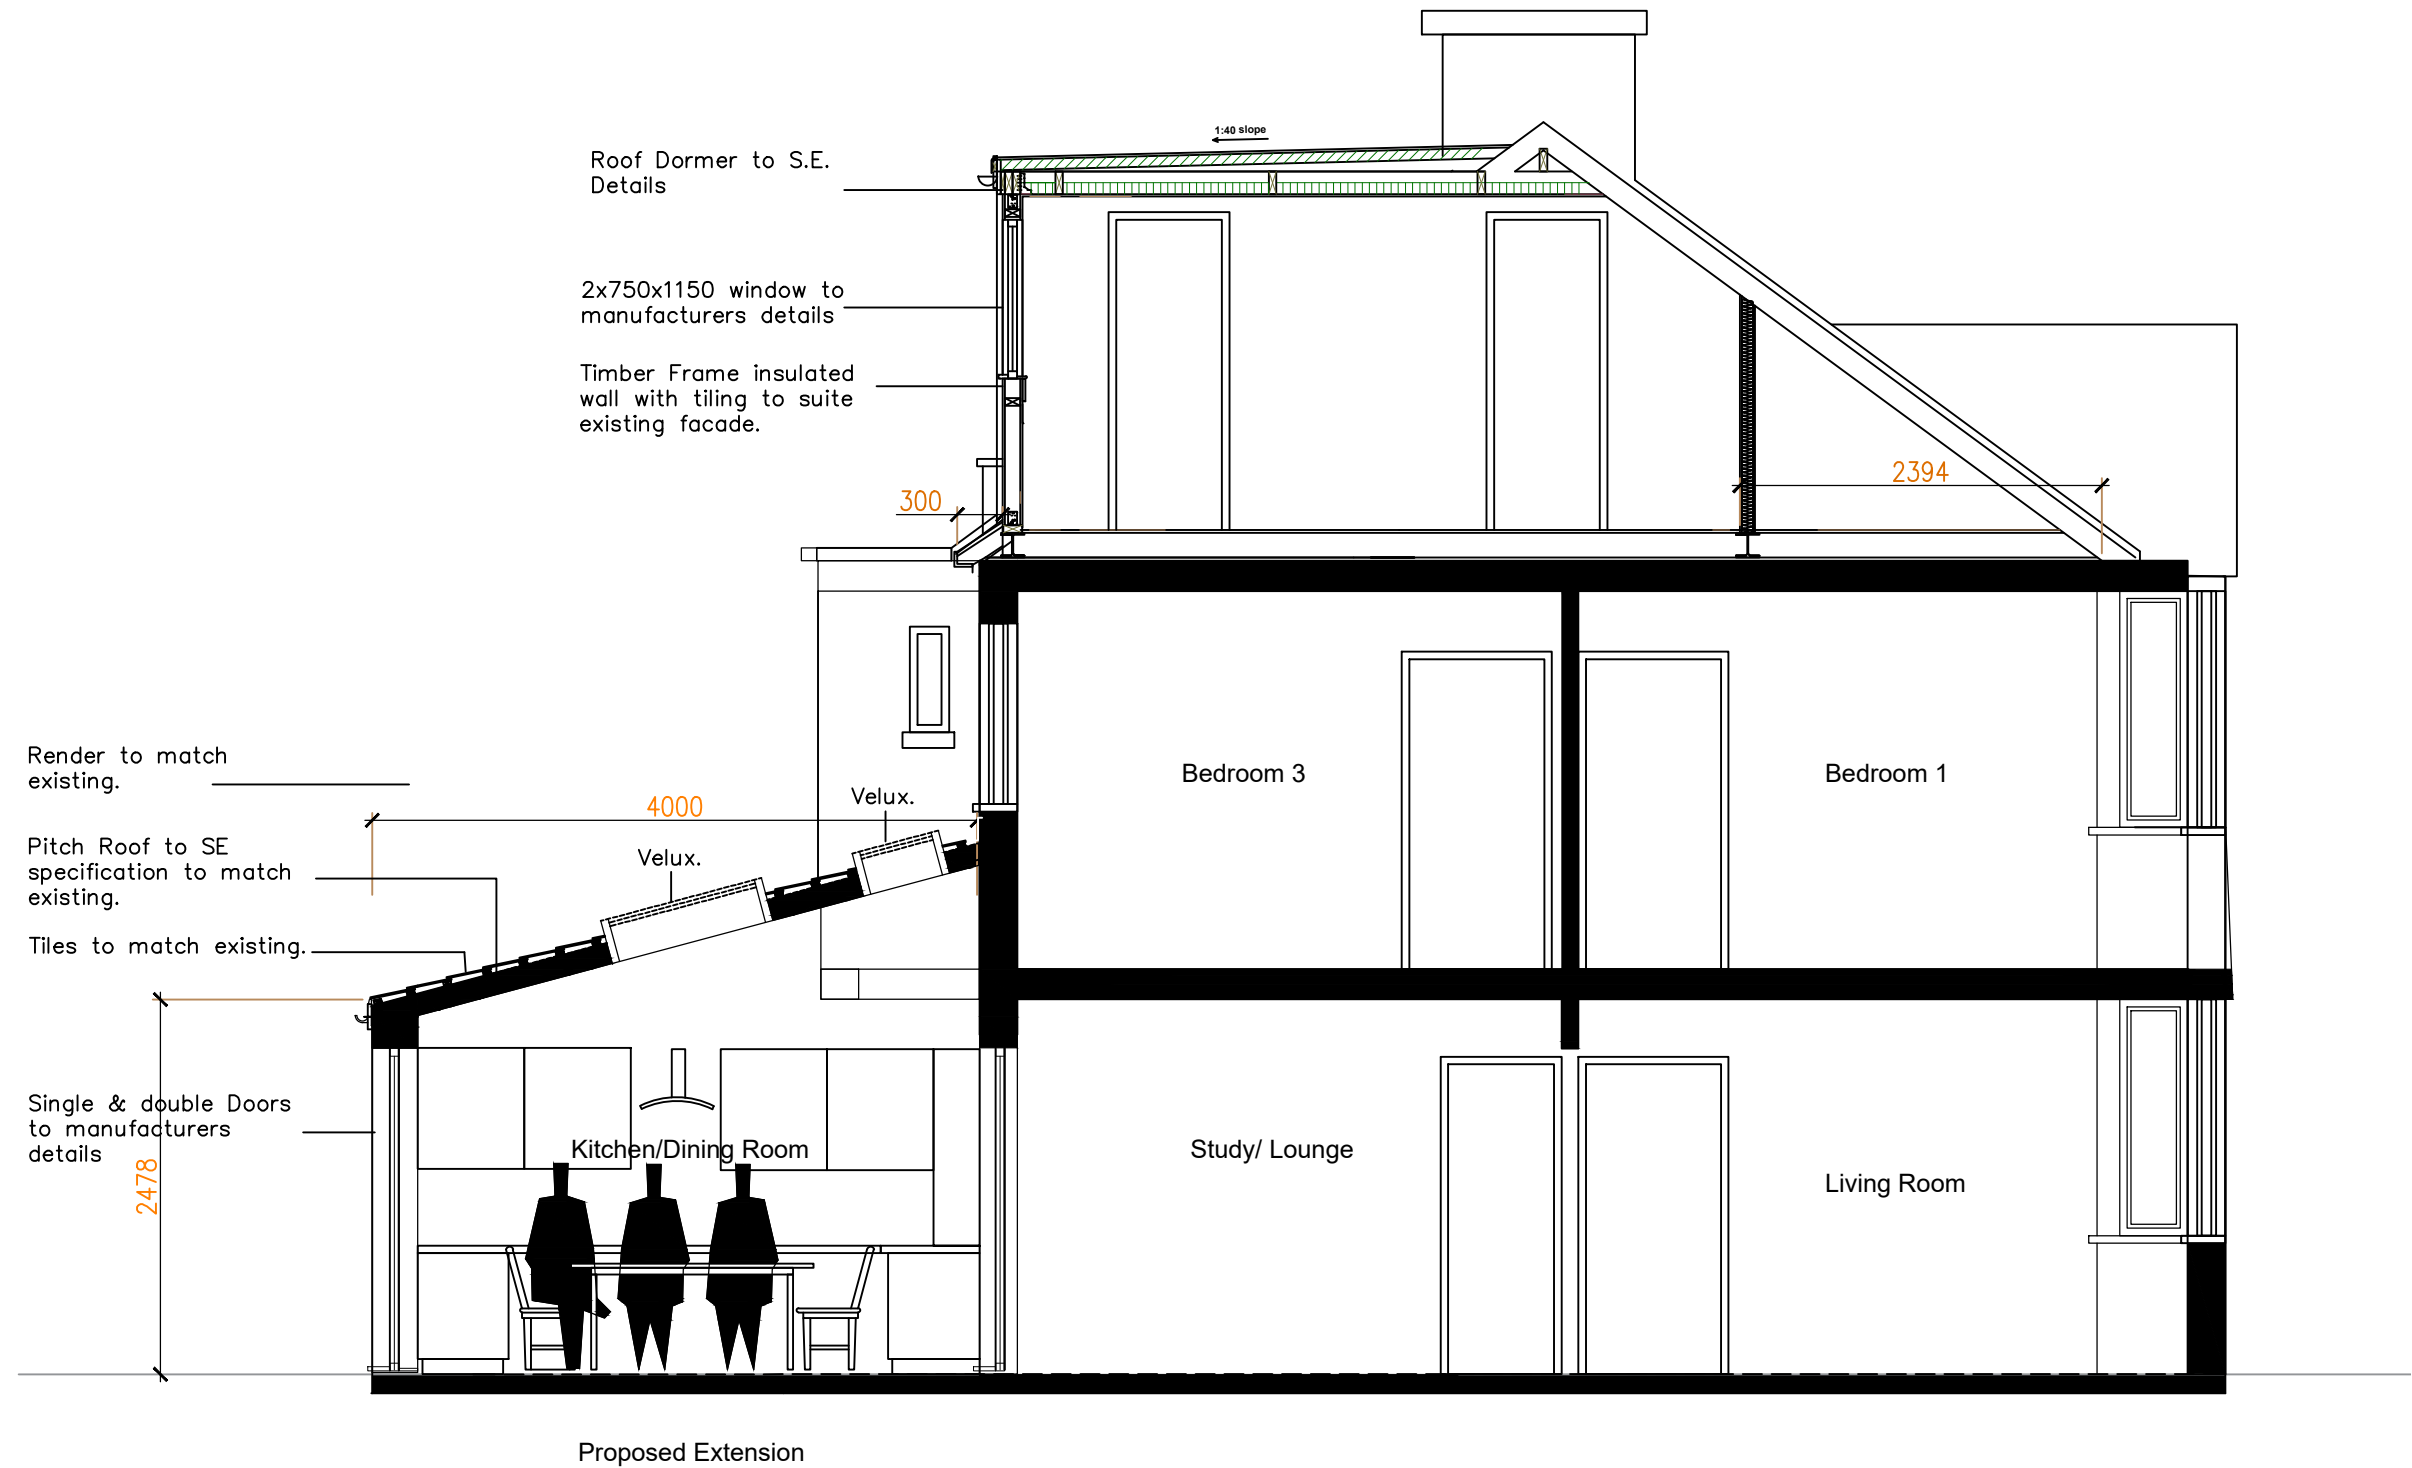

General Notes
This drawing is to be read in conjunction with all relevant design team specifications and drawings. All dimensions are to be checked on site prior to commencement of work and any discrepancies reported to the Project Architect. All materials and components are to be handled, stored, protected, installed and finished strictly in accordance with the manufacturer's recommendations. Copyright 2023
LAFUCADE-BAILLIE LTD.
Company Registration no. 7800006

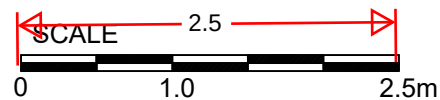

project title
138 OLD ROAD
DA12
drawing title
PROPOSED SECTION A-A

date 23/11/22	drawn by CB	project no. LFB23010
scale 1:50	checked by (sign)	drawing no. 14
status Information	approved by (sign)	revision no. G

LFB
LAFUCADEBAILLIE
Architect & Interior Consultants

LaFoucade-Baillie LTD
64 Southwark Bridge Rd
London
SE1 0AS
Mob: 07958 328 742
info@lfbconsultants.com
www.lfbconsultants.com