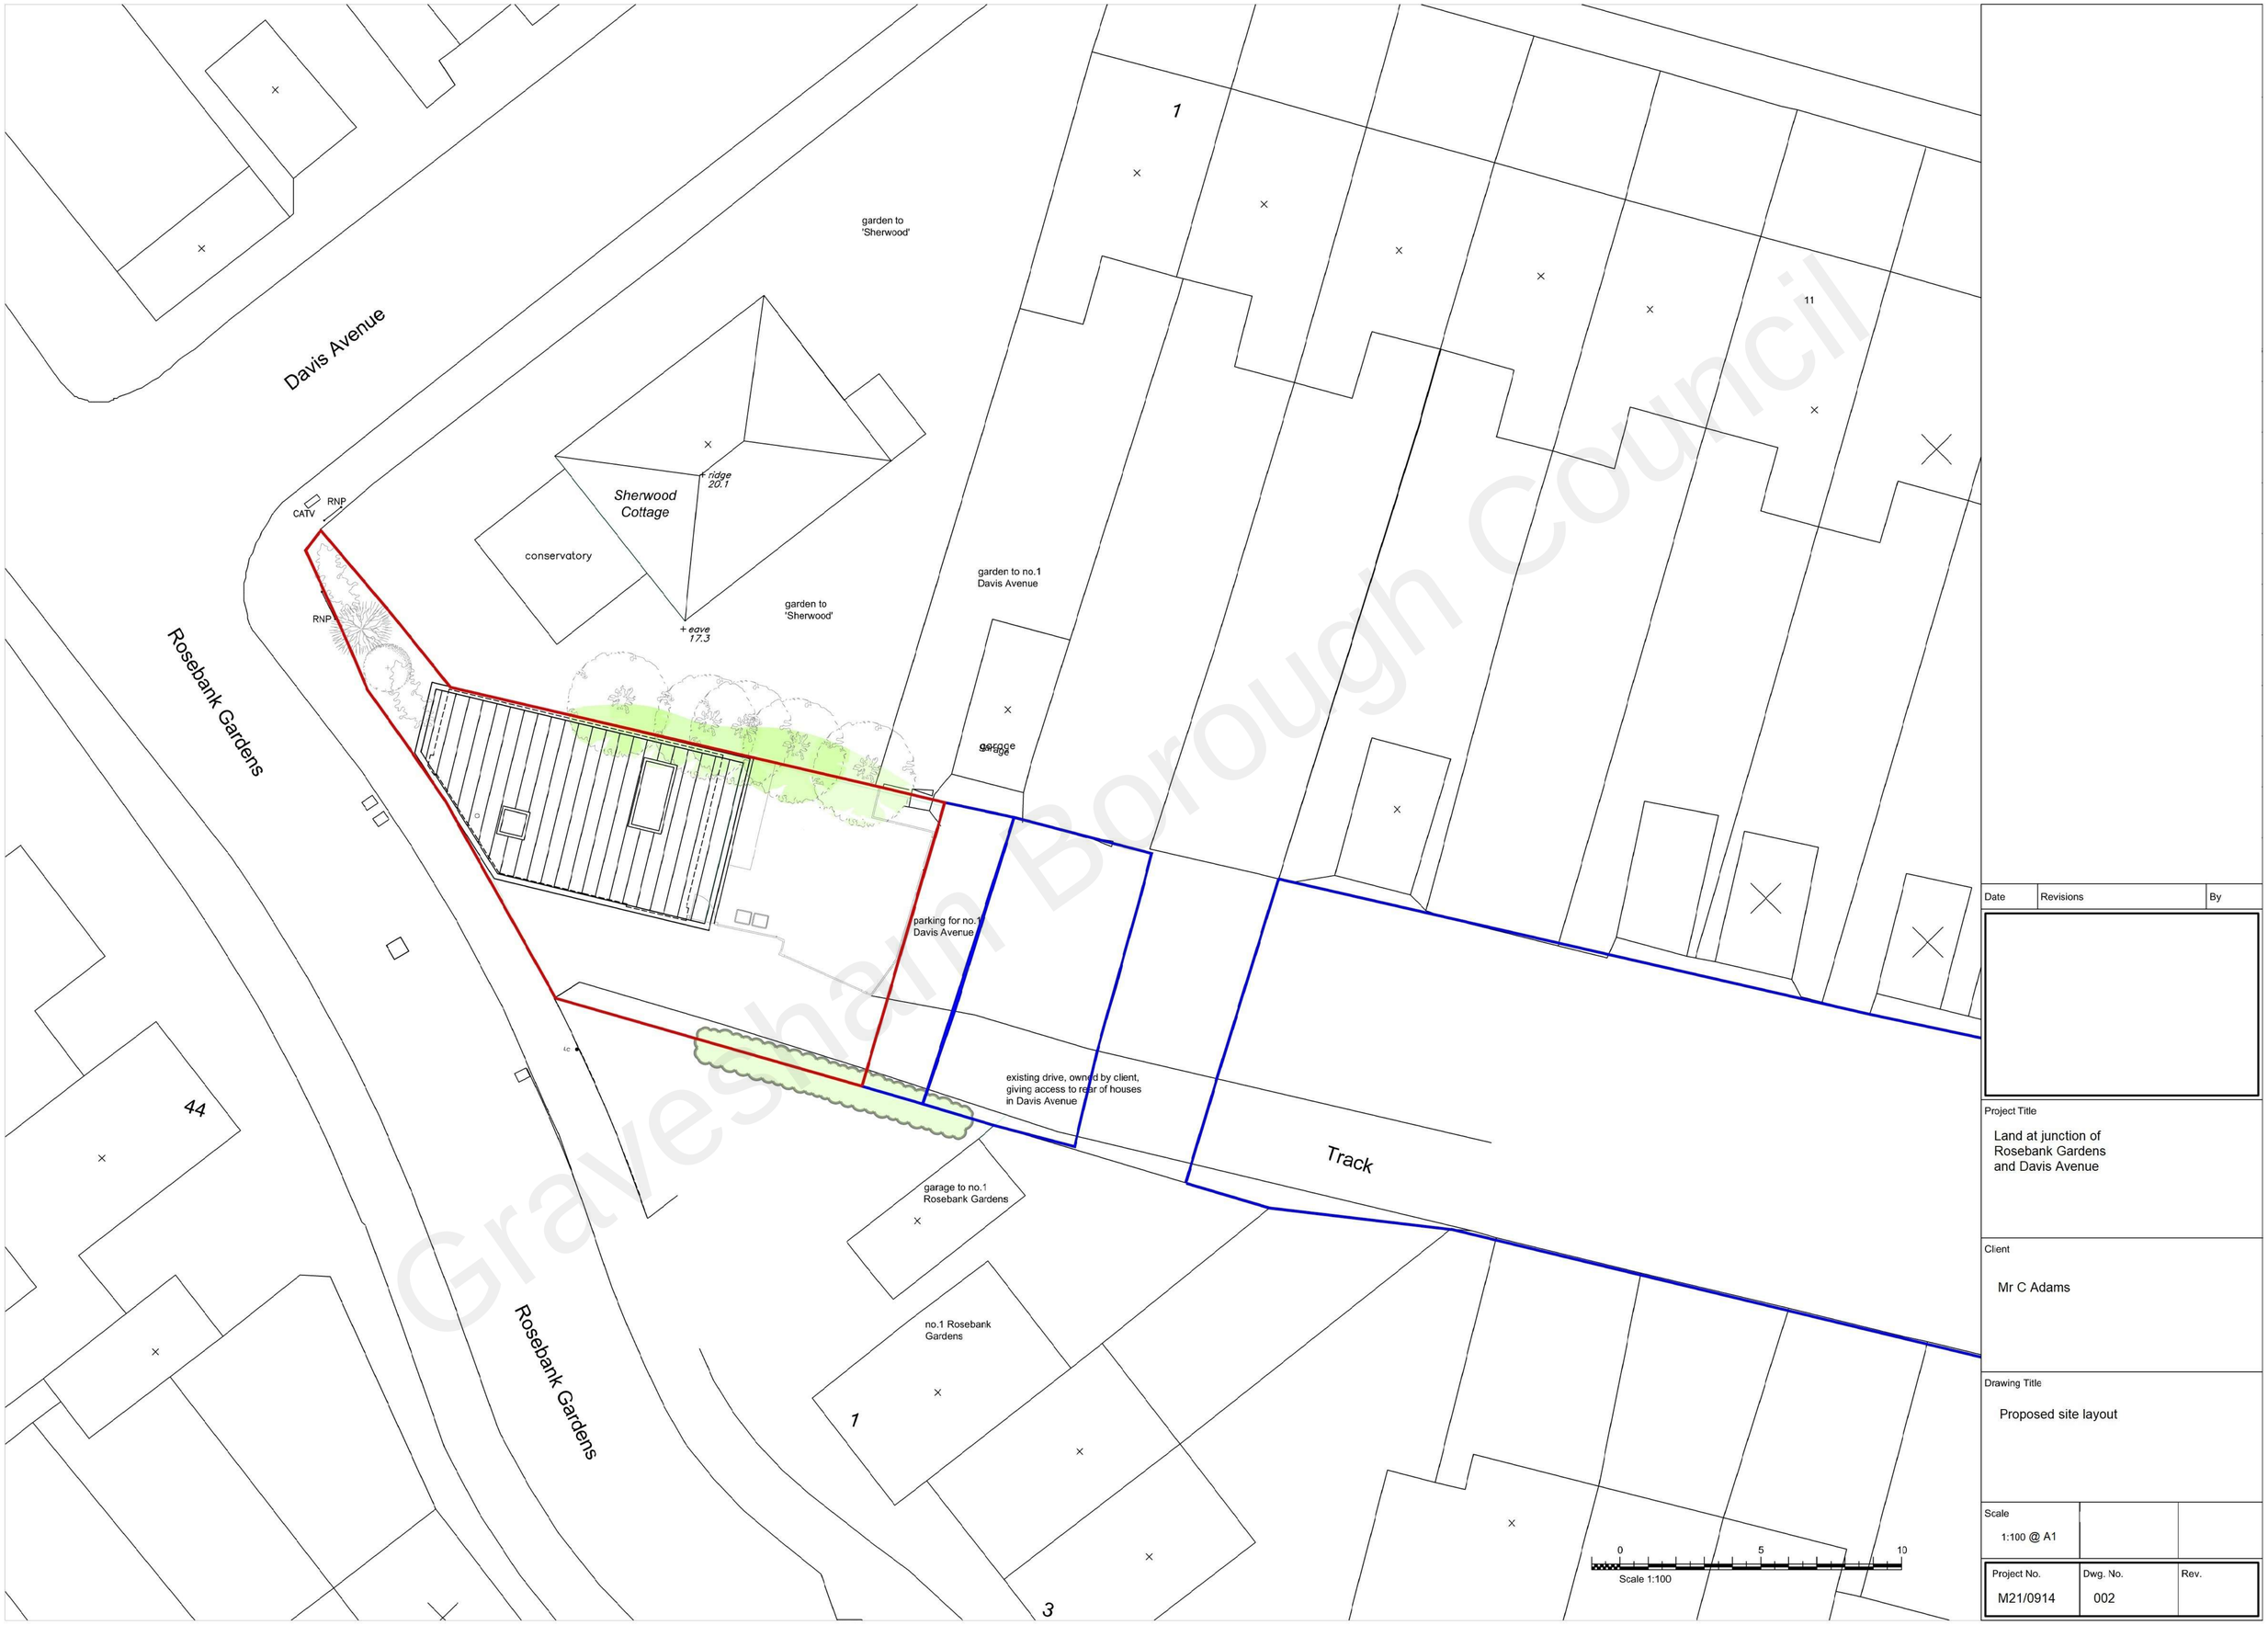


Gravesham Borough Council

Date	Revisions	By

Project Title

Land at junction of
Rosebank Gardens
and Davis Avenue

Client

Mr C Adams

Drawing Title

Proposed site layout

Scale		
1:100 @ A1		

Project No.	Dwg. No.	Rev.
M21/0914	002	