


REVISIONS


A PAVED AREA CHANGED 9/17/25
TO POROUS MATERIAL

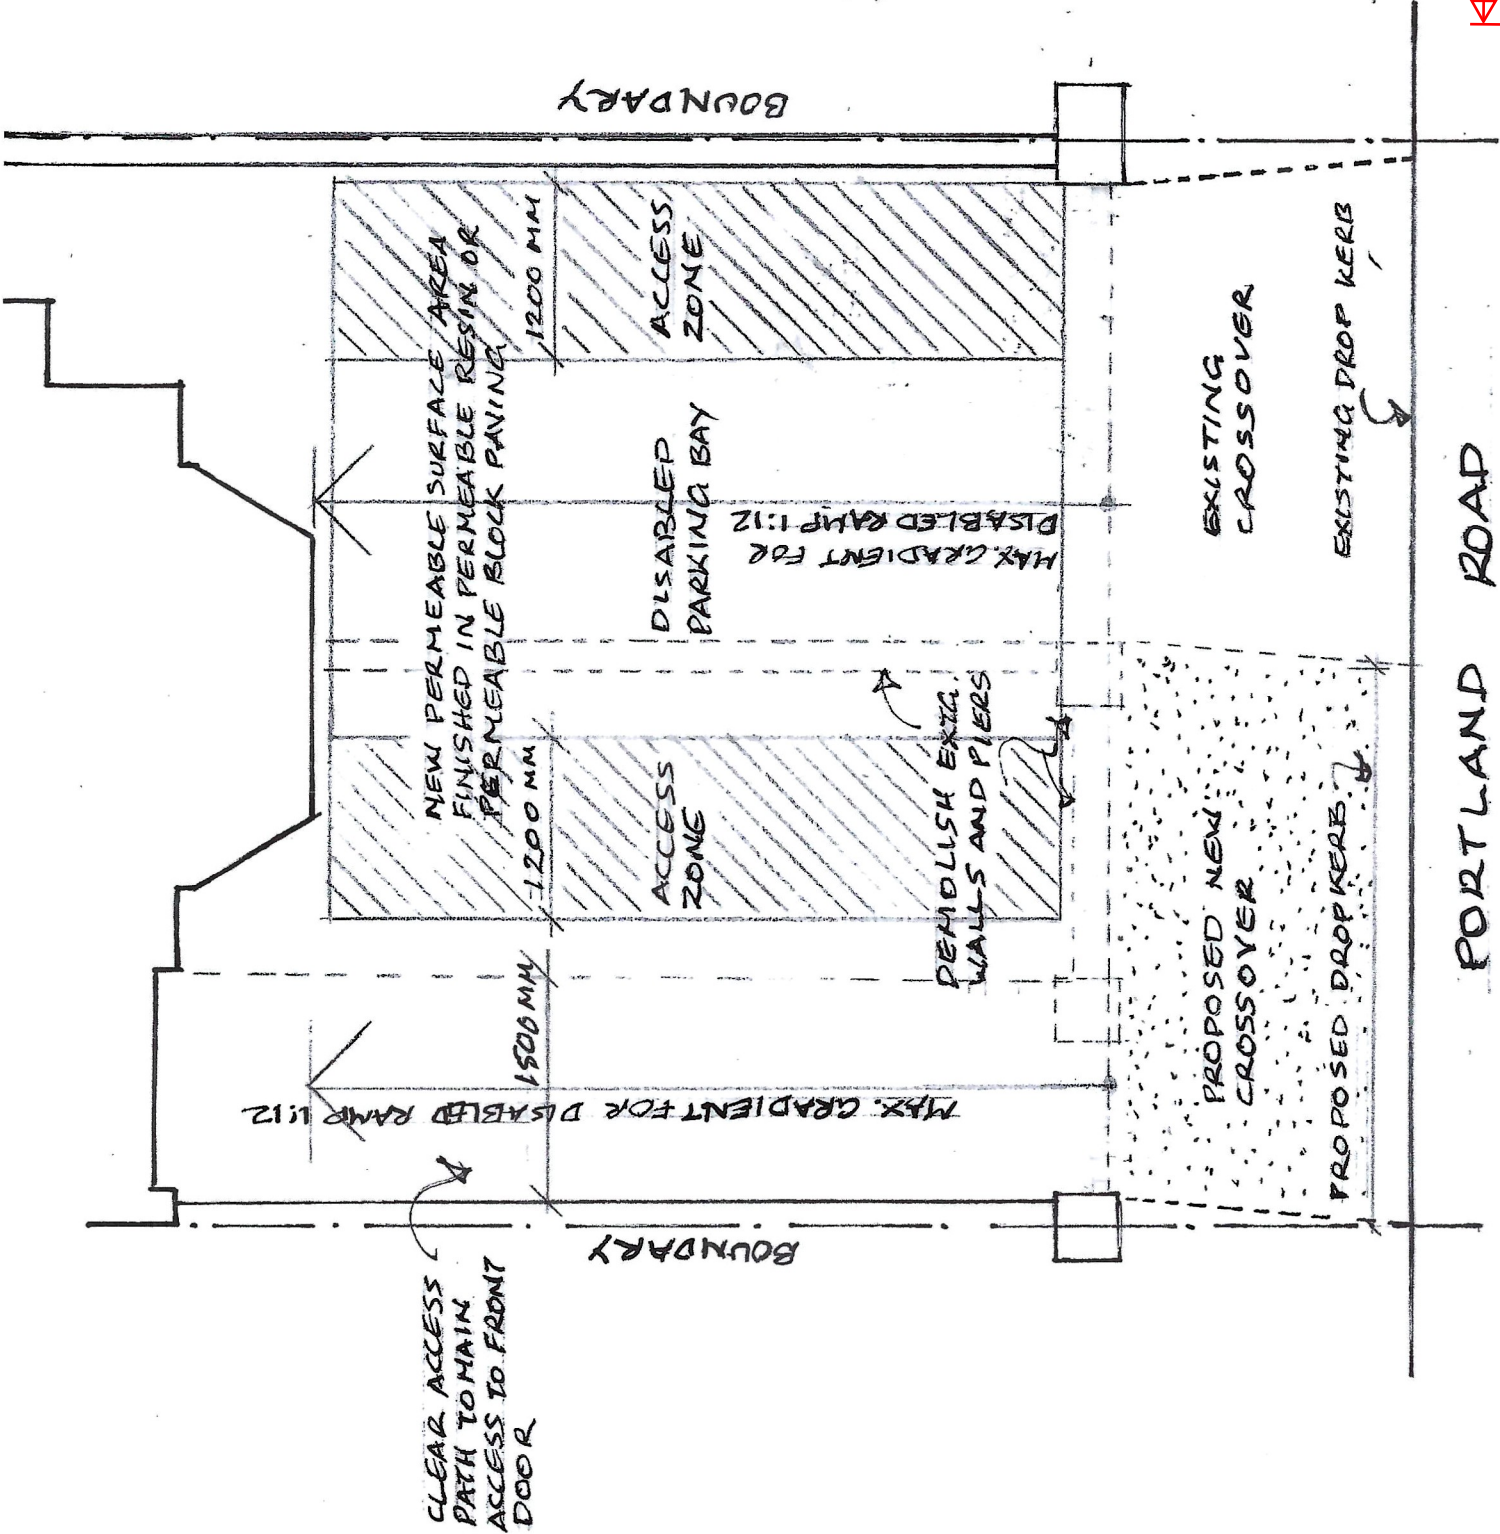

G.S. BIRING
12 PORTLAND ROAD
GRAVESEND
KENT.

PROPOSED PLAN TO ENLARGE
EXISTING DRIVEWAY AND
CROSSOVER TO PROVIDE A
DISABLED PARKING BAY

DRW NO. 025/2A

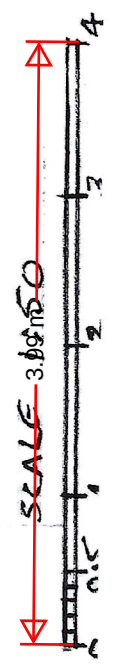

PORTLAND ROAD