




NOTES

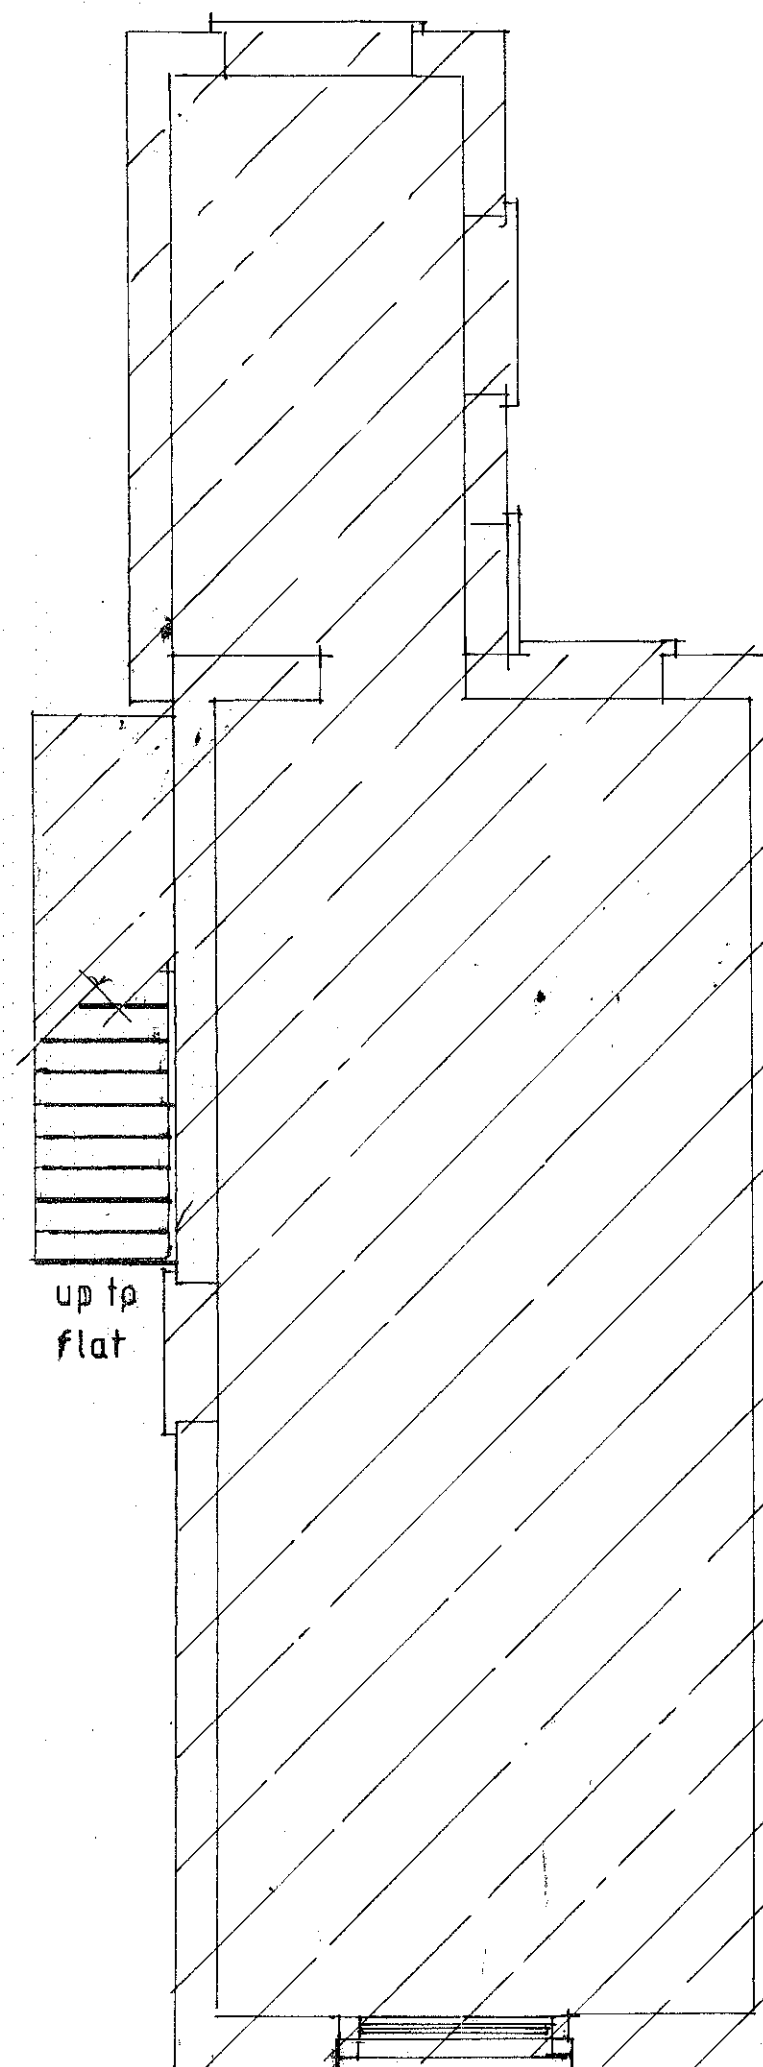

GROUND FLOOR PLAN

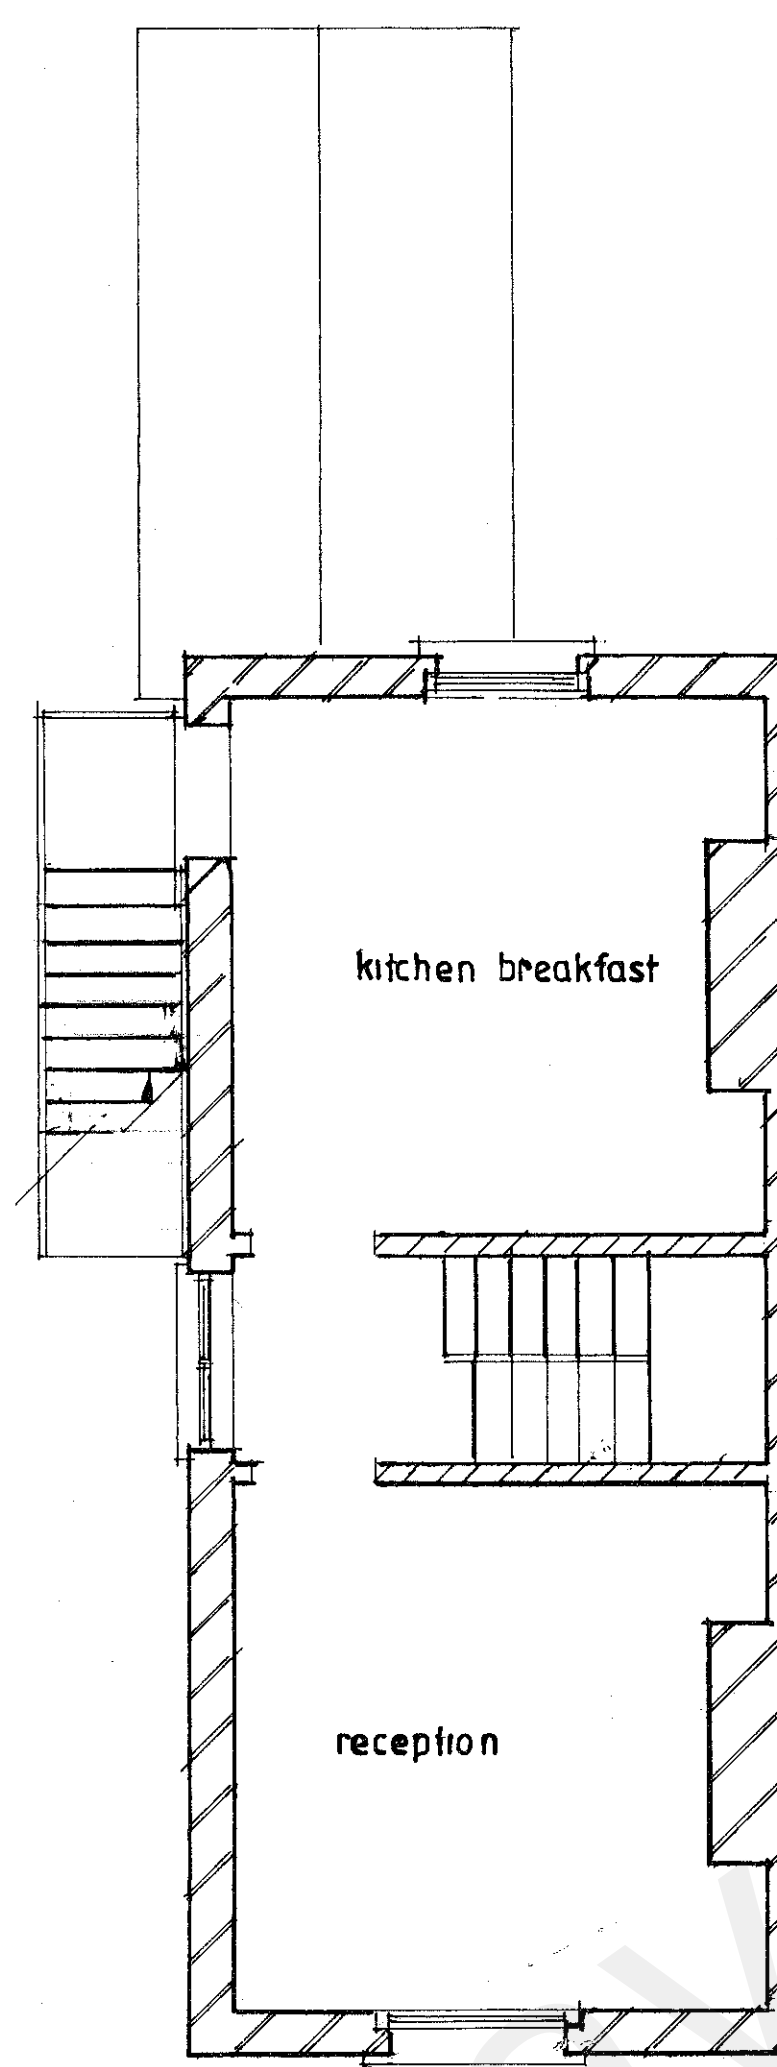

FIRST FLOOR PLAN

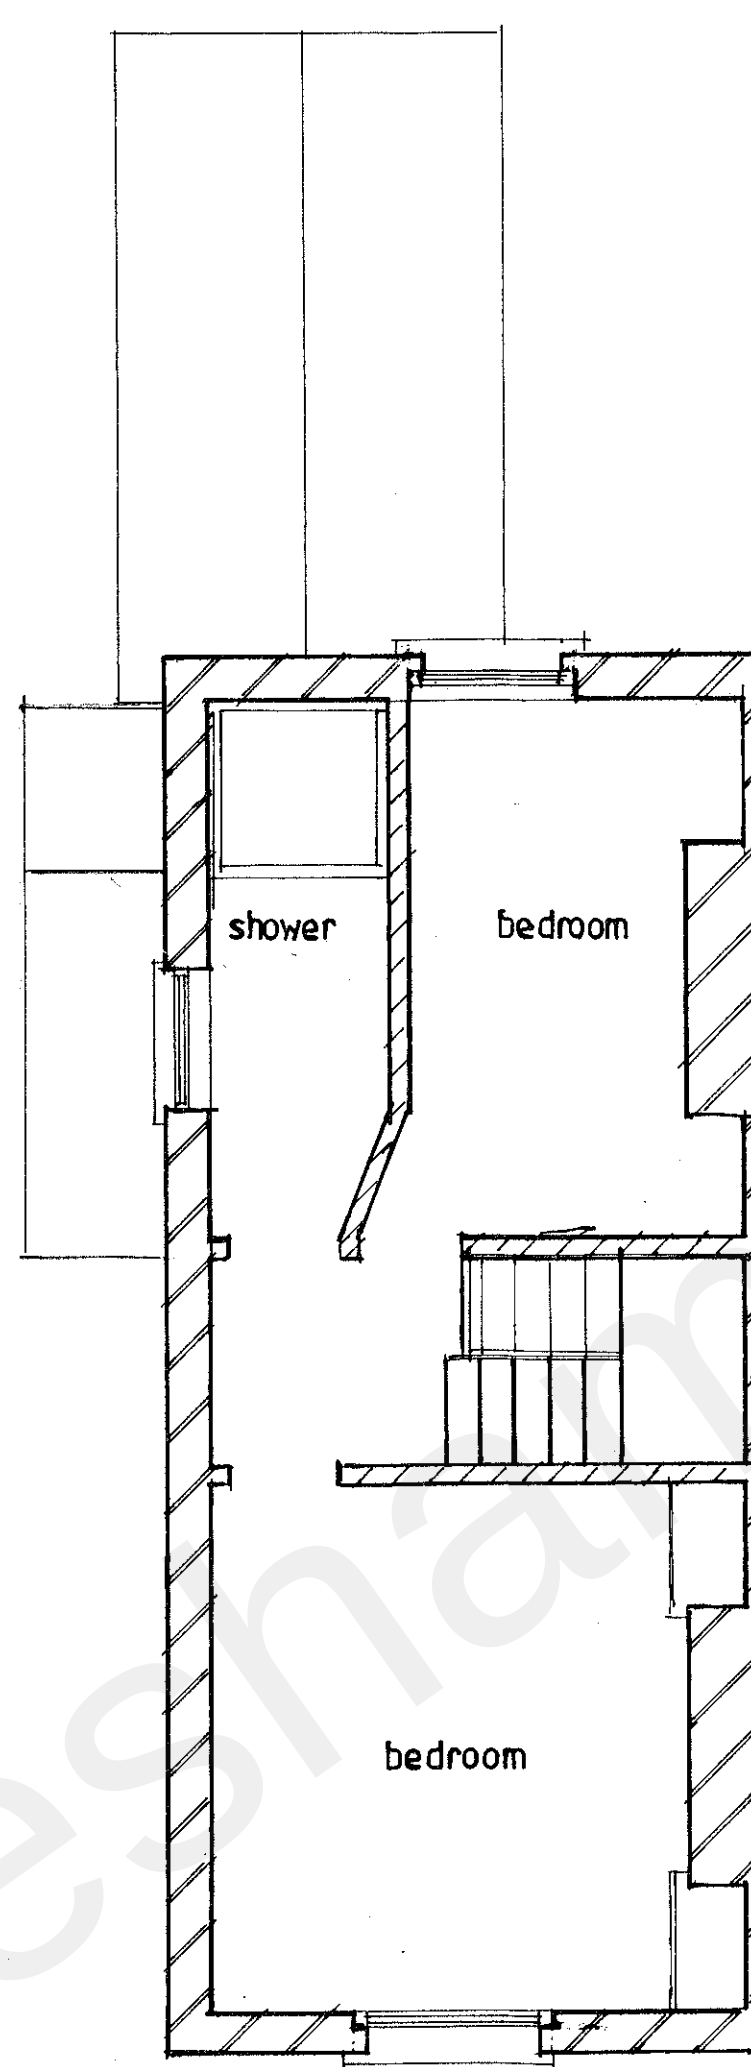


SECOND FLOOR PLAN



FRONT ELEVATION

REAR ELEVATION

NEW UPVC DOUBLE GLAZED
WINDOWS TO BE RETAINED

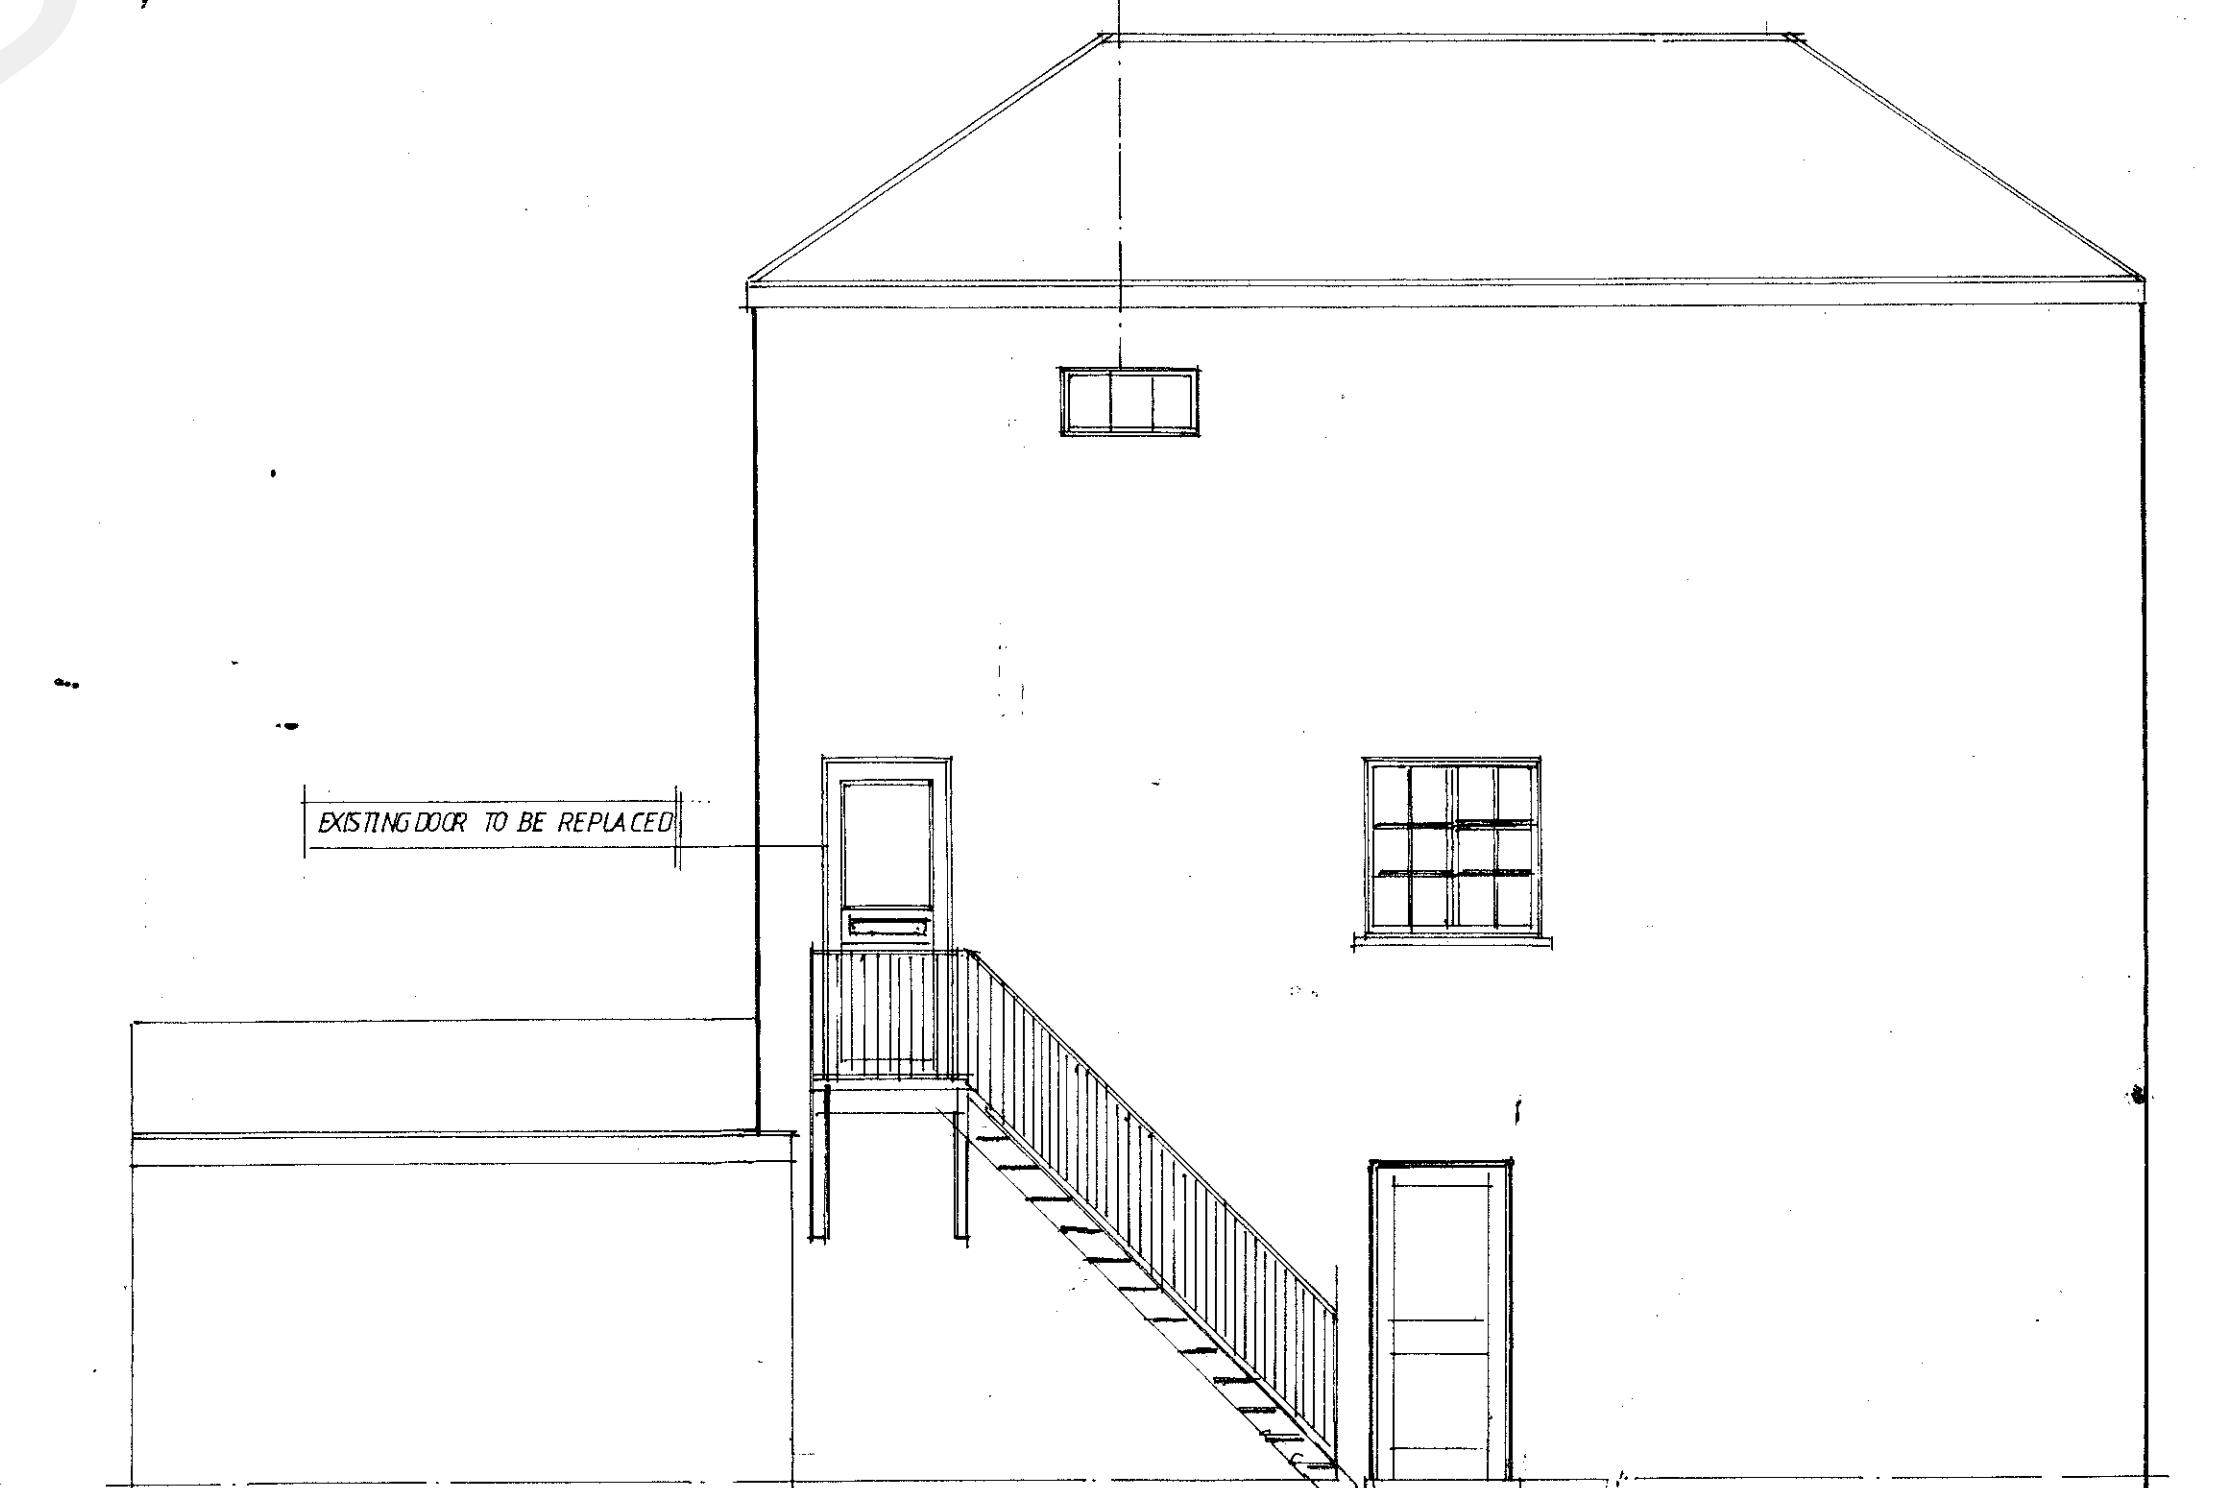

SIDE ELEVATION

DATES	REVISIONS
PROJECT	for the retention windows to upper level flat
LOCATION	27 A SOUTH HILL ROAD DA12, 1LA.
SHEET CONTENTS	PLANS AND ELEVATIONS
PAPER SIZE	A1
DATE	02/10/2022
DRAWING N°	MUAY /022/001