


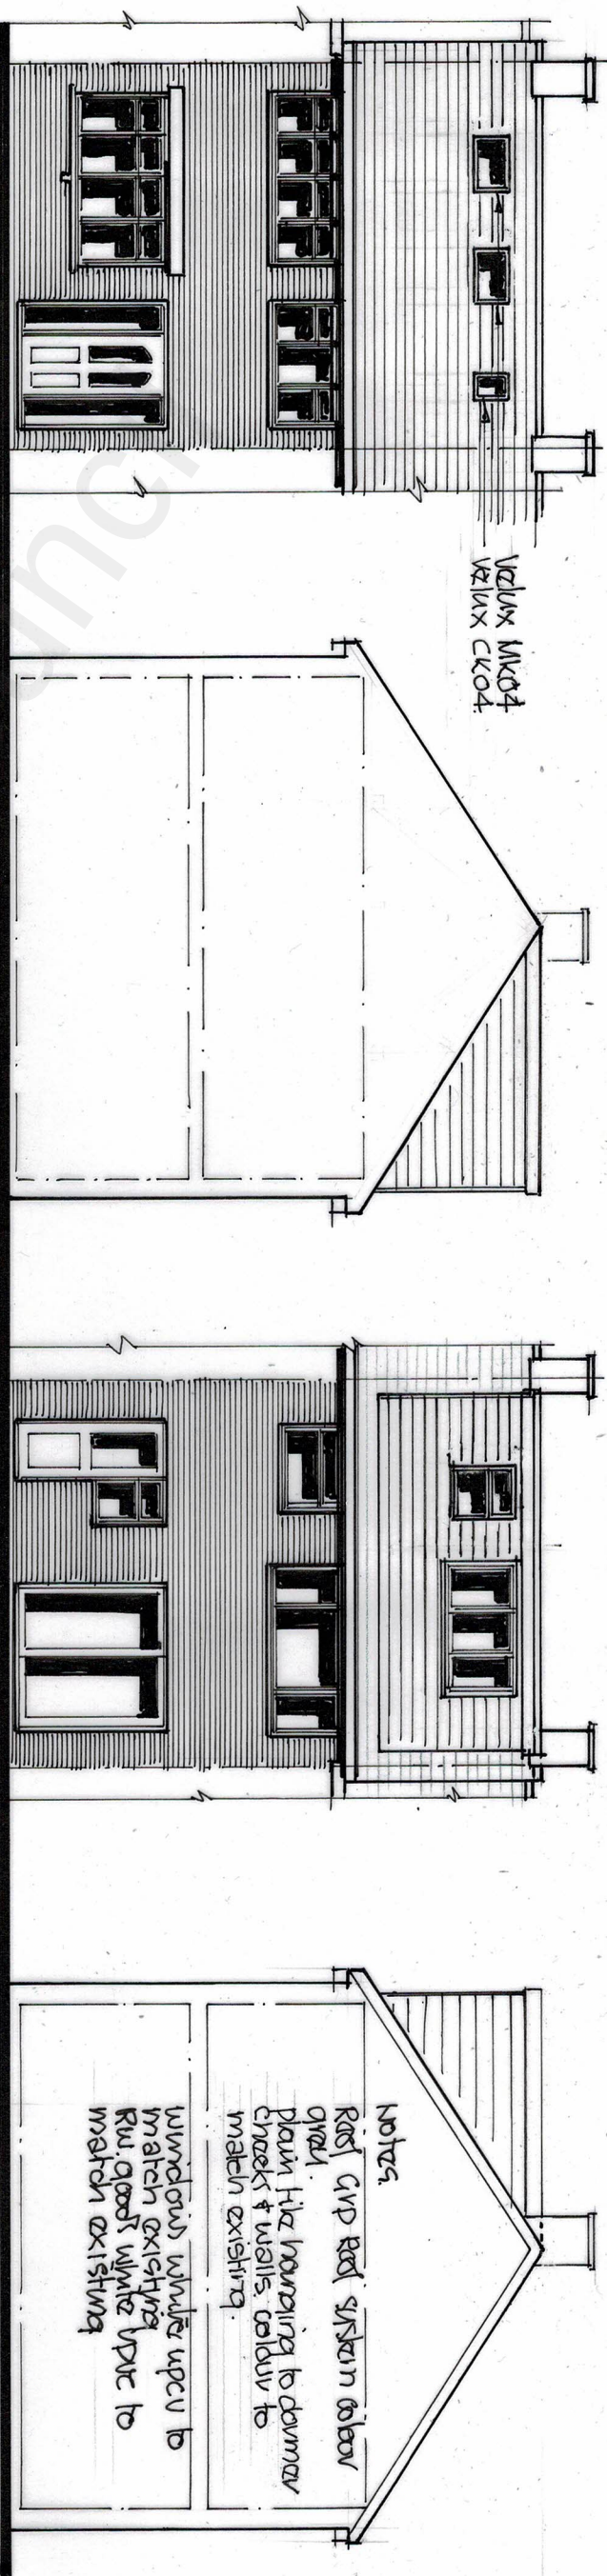


PROPOSED FRONT ELEV. 1:100

PROPOSED SECTION/SIDE ELEV. 1:100


PROPOSED REAR ELEV. 1:100

PROPOSED SECTION/SIDE ELEV. 1:100 north

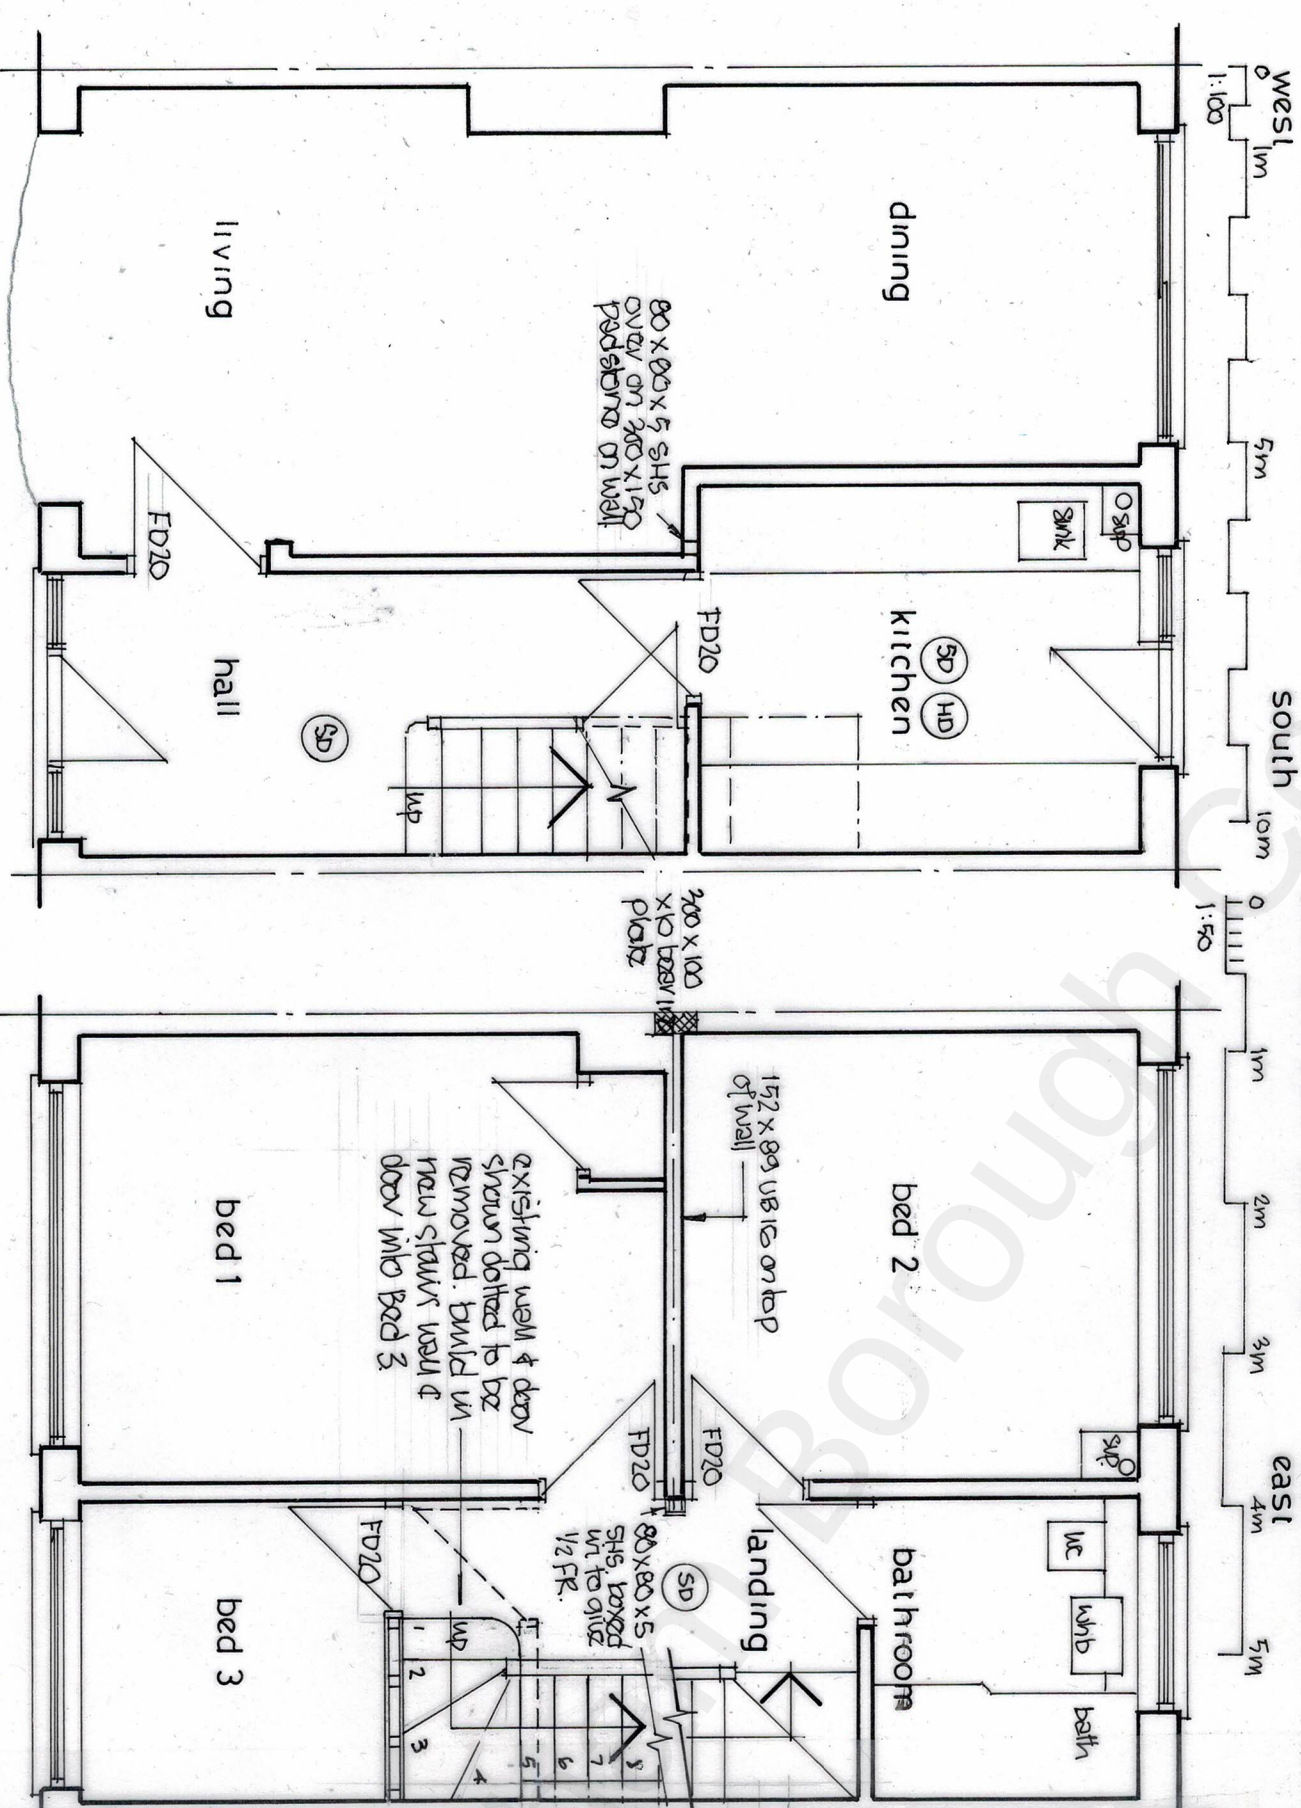

PROPOSED GROUND FLOOR PLAN 1:50

update door etc as general spec. note 18.01 & 18.02.

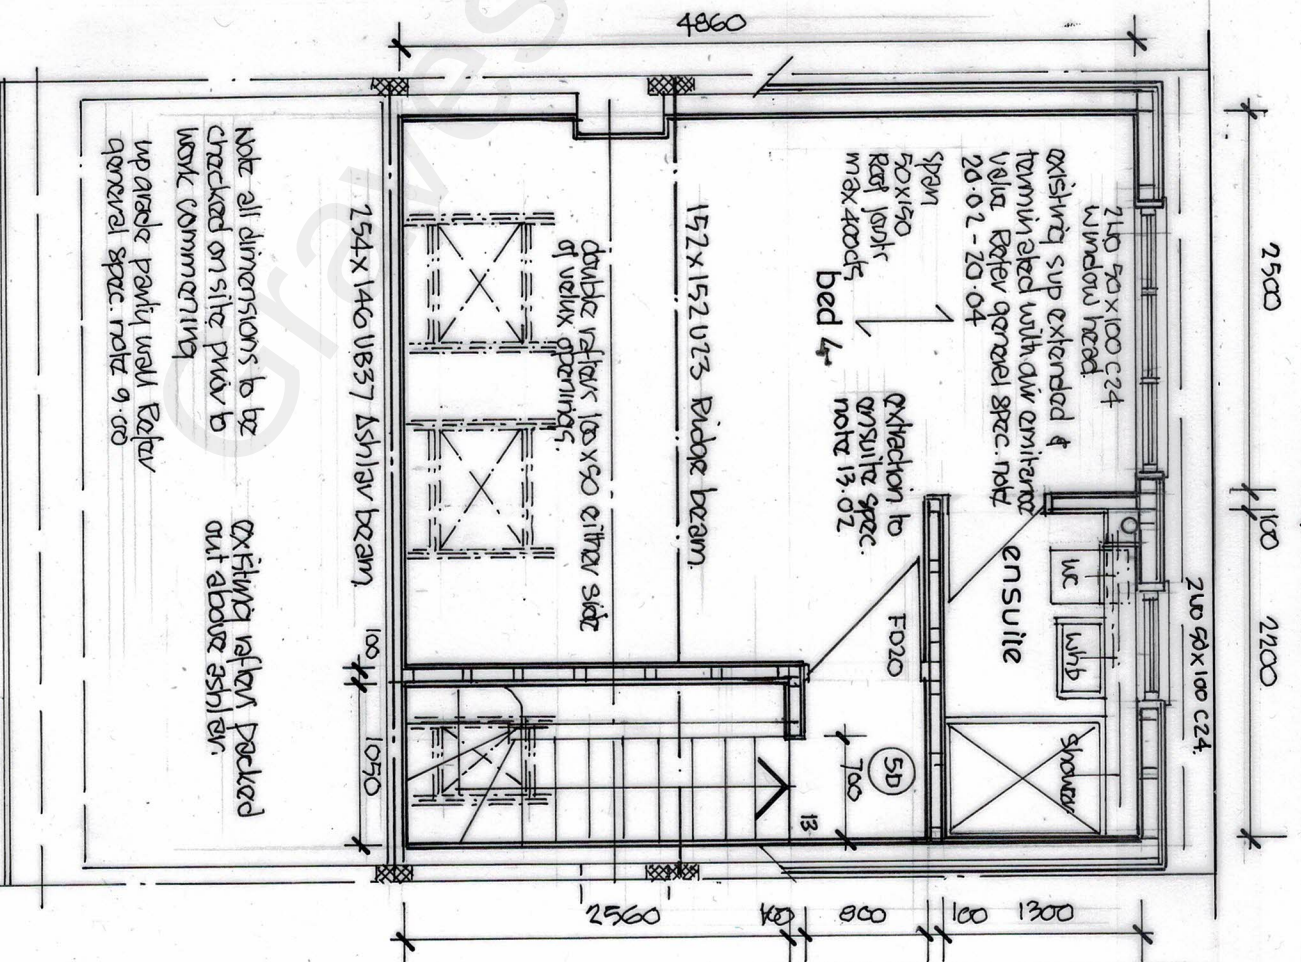

PROPOSED FIRST FLOOR PLAN 1:50

smoke detection refer general spec. note 19.00 ensure new second floor joists are supported on beams



PROPOSED SECOND FLOOR PLAN 1:50

Rev A scale bar added 18.08.22

This drawing has been produced for the purposes of obtaining planning permission and building regulation approval only
All dimensions are to be checked on site prior to work commencing and any discrepancies reported
This drawing to be read in conjunction with General Specification
This drawing to be read in conjunction with relevant structural engineer Details and Design Calculations sheets 2193/01-34v10