
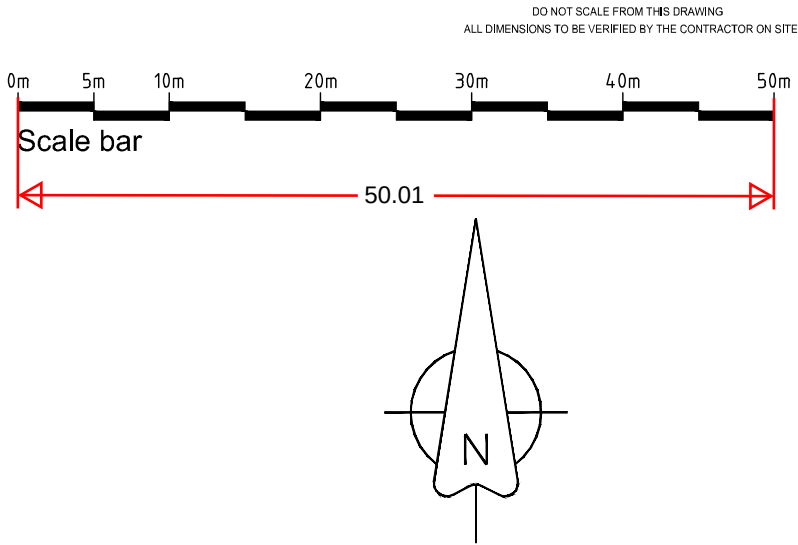


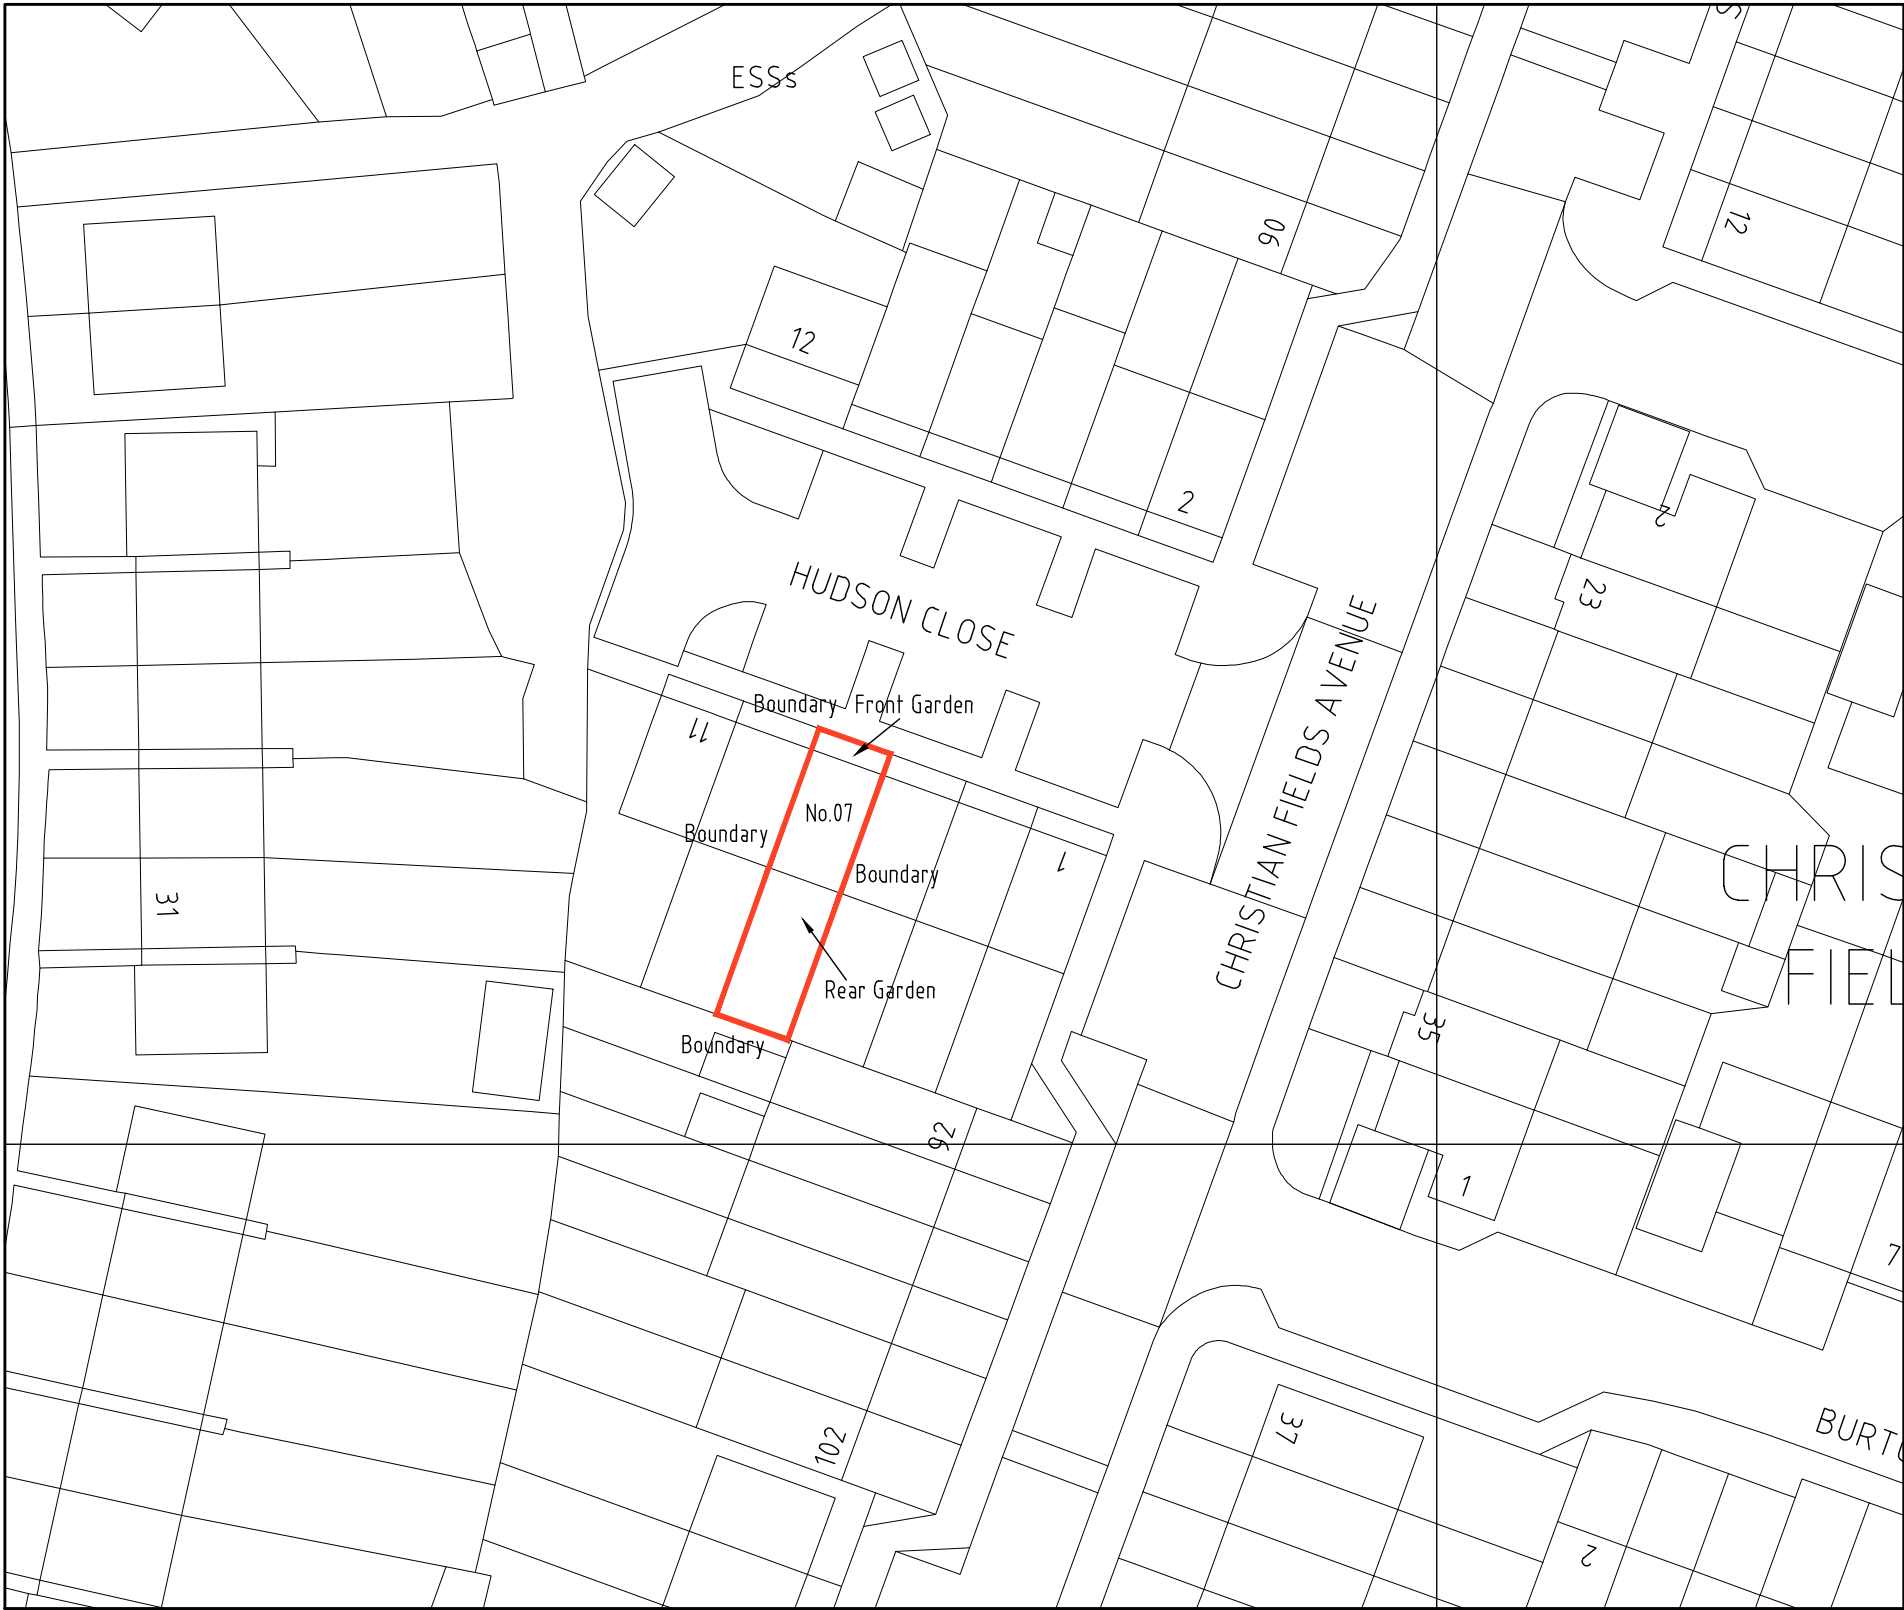

REV	DESCRIPTION	DATE	INIT	CHKD
STATUS		FOR INFORMATION		

Client
Mr J Cassar & Miss R Smith

Project
7 Hudson Close, Gravesend,
Kent. DA12 5FB

Title
Existing Block Plan

Scale	Date	Drawn	Checked
1:500@A3	27.09.23	N/A	N/A
Project No:	Drawing No.	Revision	
2023-120	006	~	