
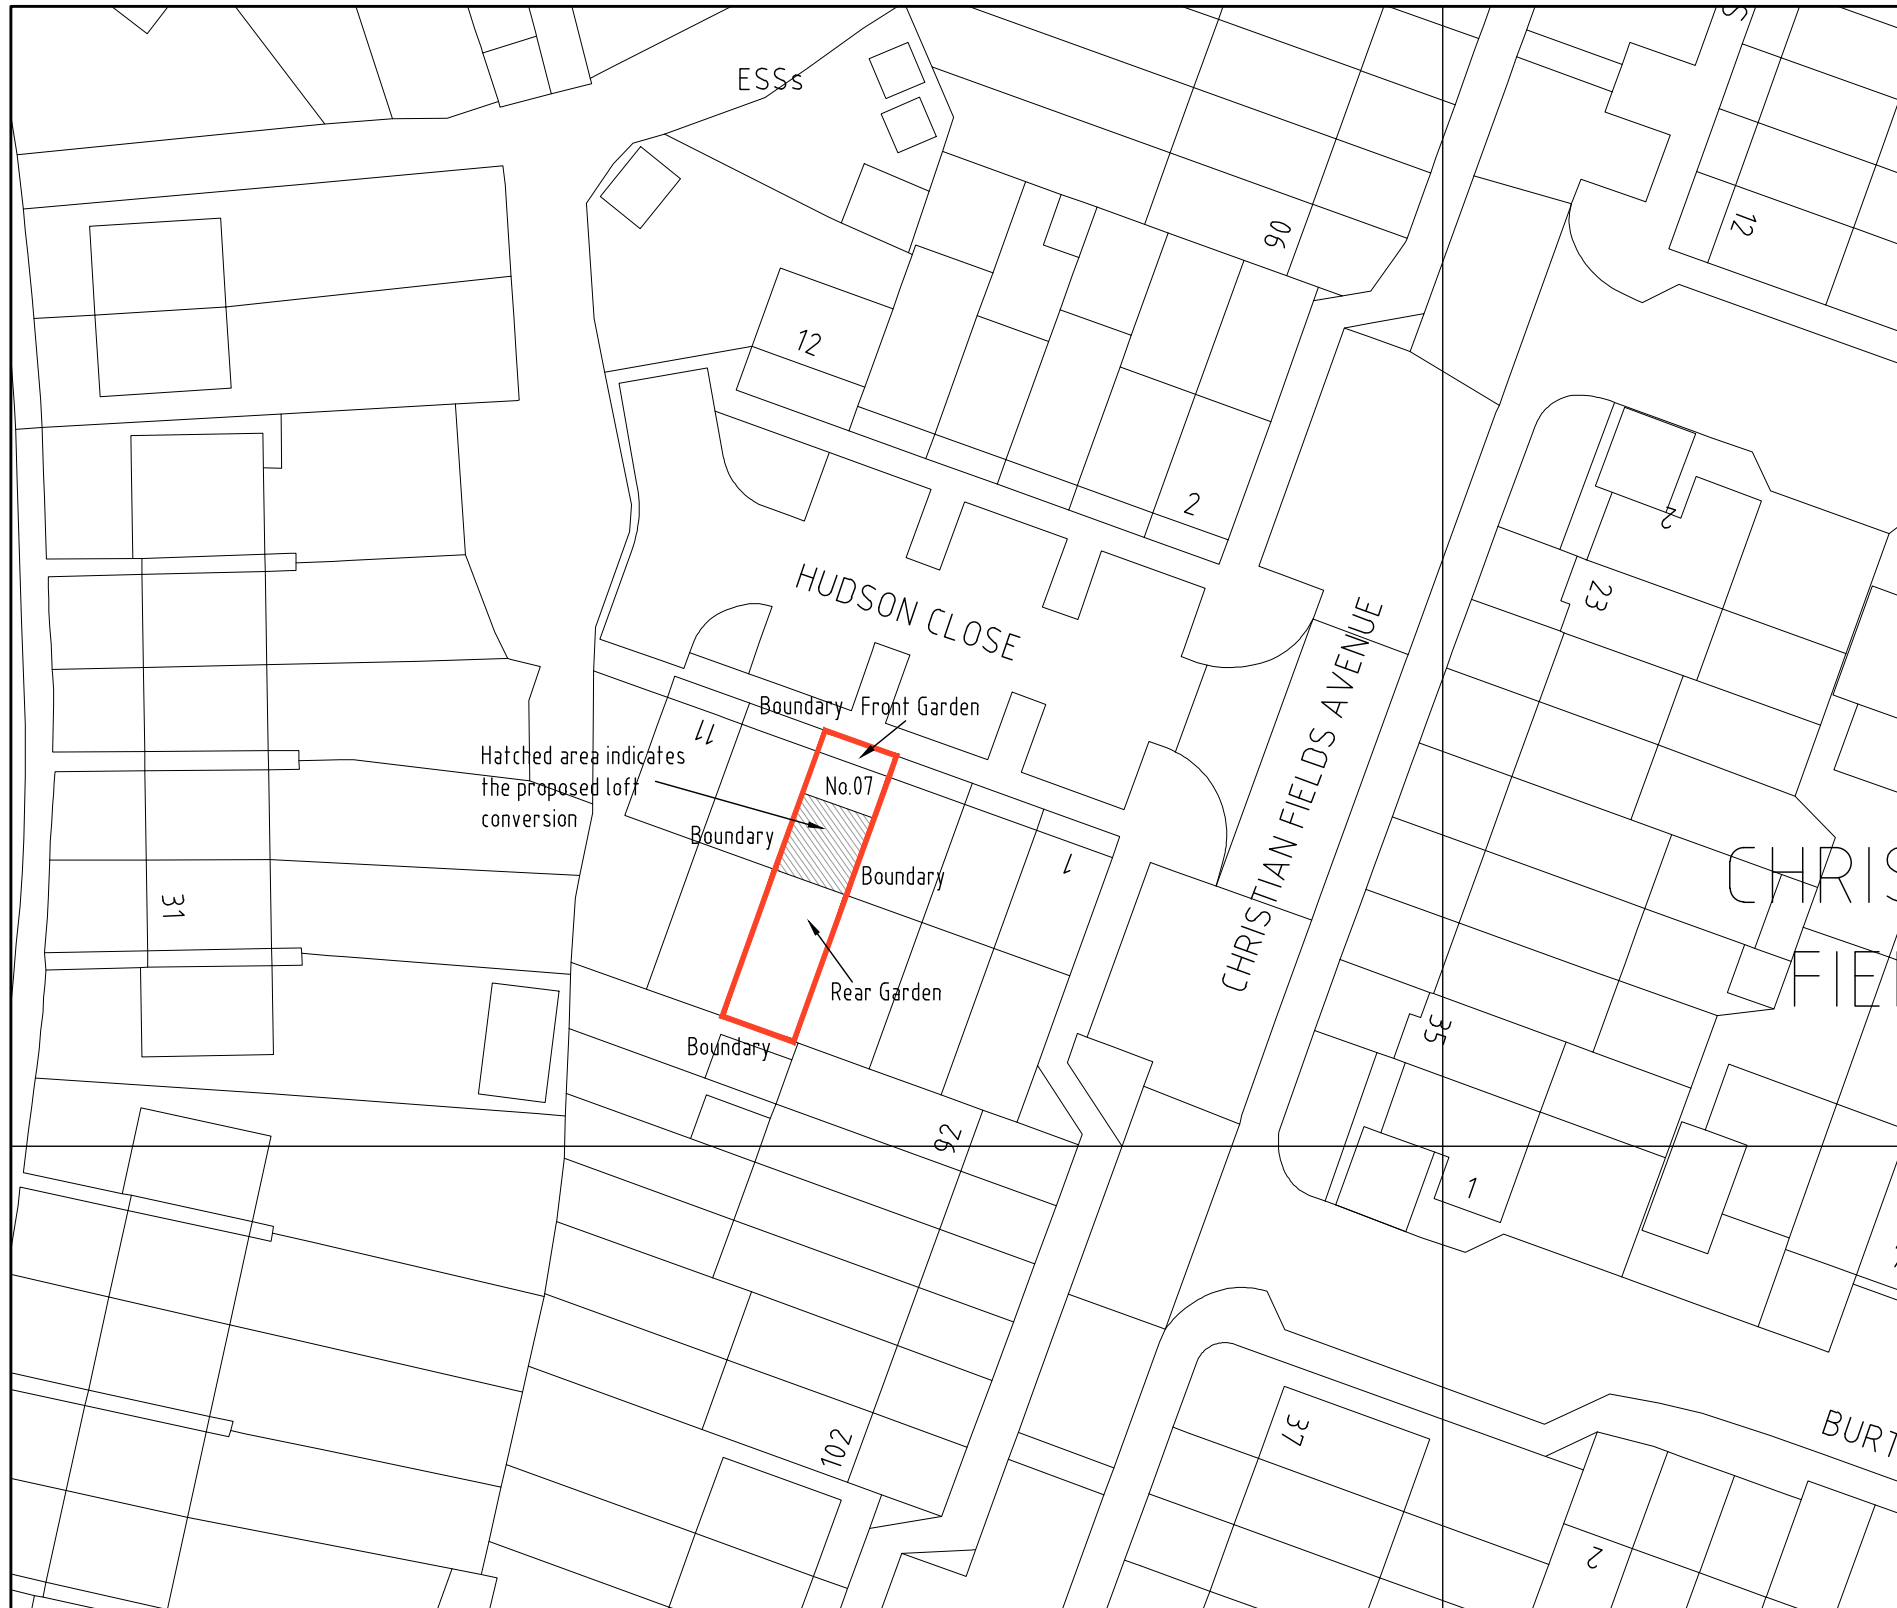
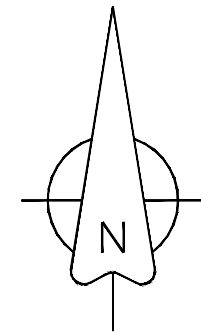


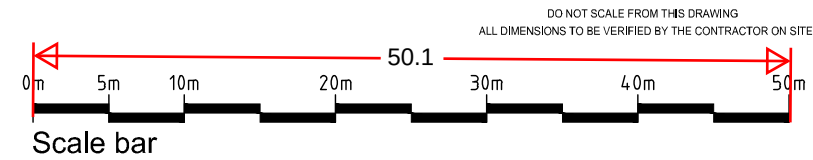

REV	DESCRIPTION	DATE	INIT	CHKD
STATUS	FOR INFORMATION			

Client
Mr J Cassar & Miss R Smith

Project
7 Hudson Close, Gravesend,
Kent. DA12 5FB

Title
Proposed Block Plan

Scale 1:500@A3	Date 27.09.23	Drawn N/A	Checked N/A
Project No: 2023-120	Drawing No. 007	Revision ~	