



The Contractor is to check all dimensions on site and report any discrepancies to the Contract Administrator. This drawing is to be read in conjunction with all other standard documentation.

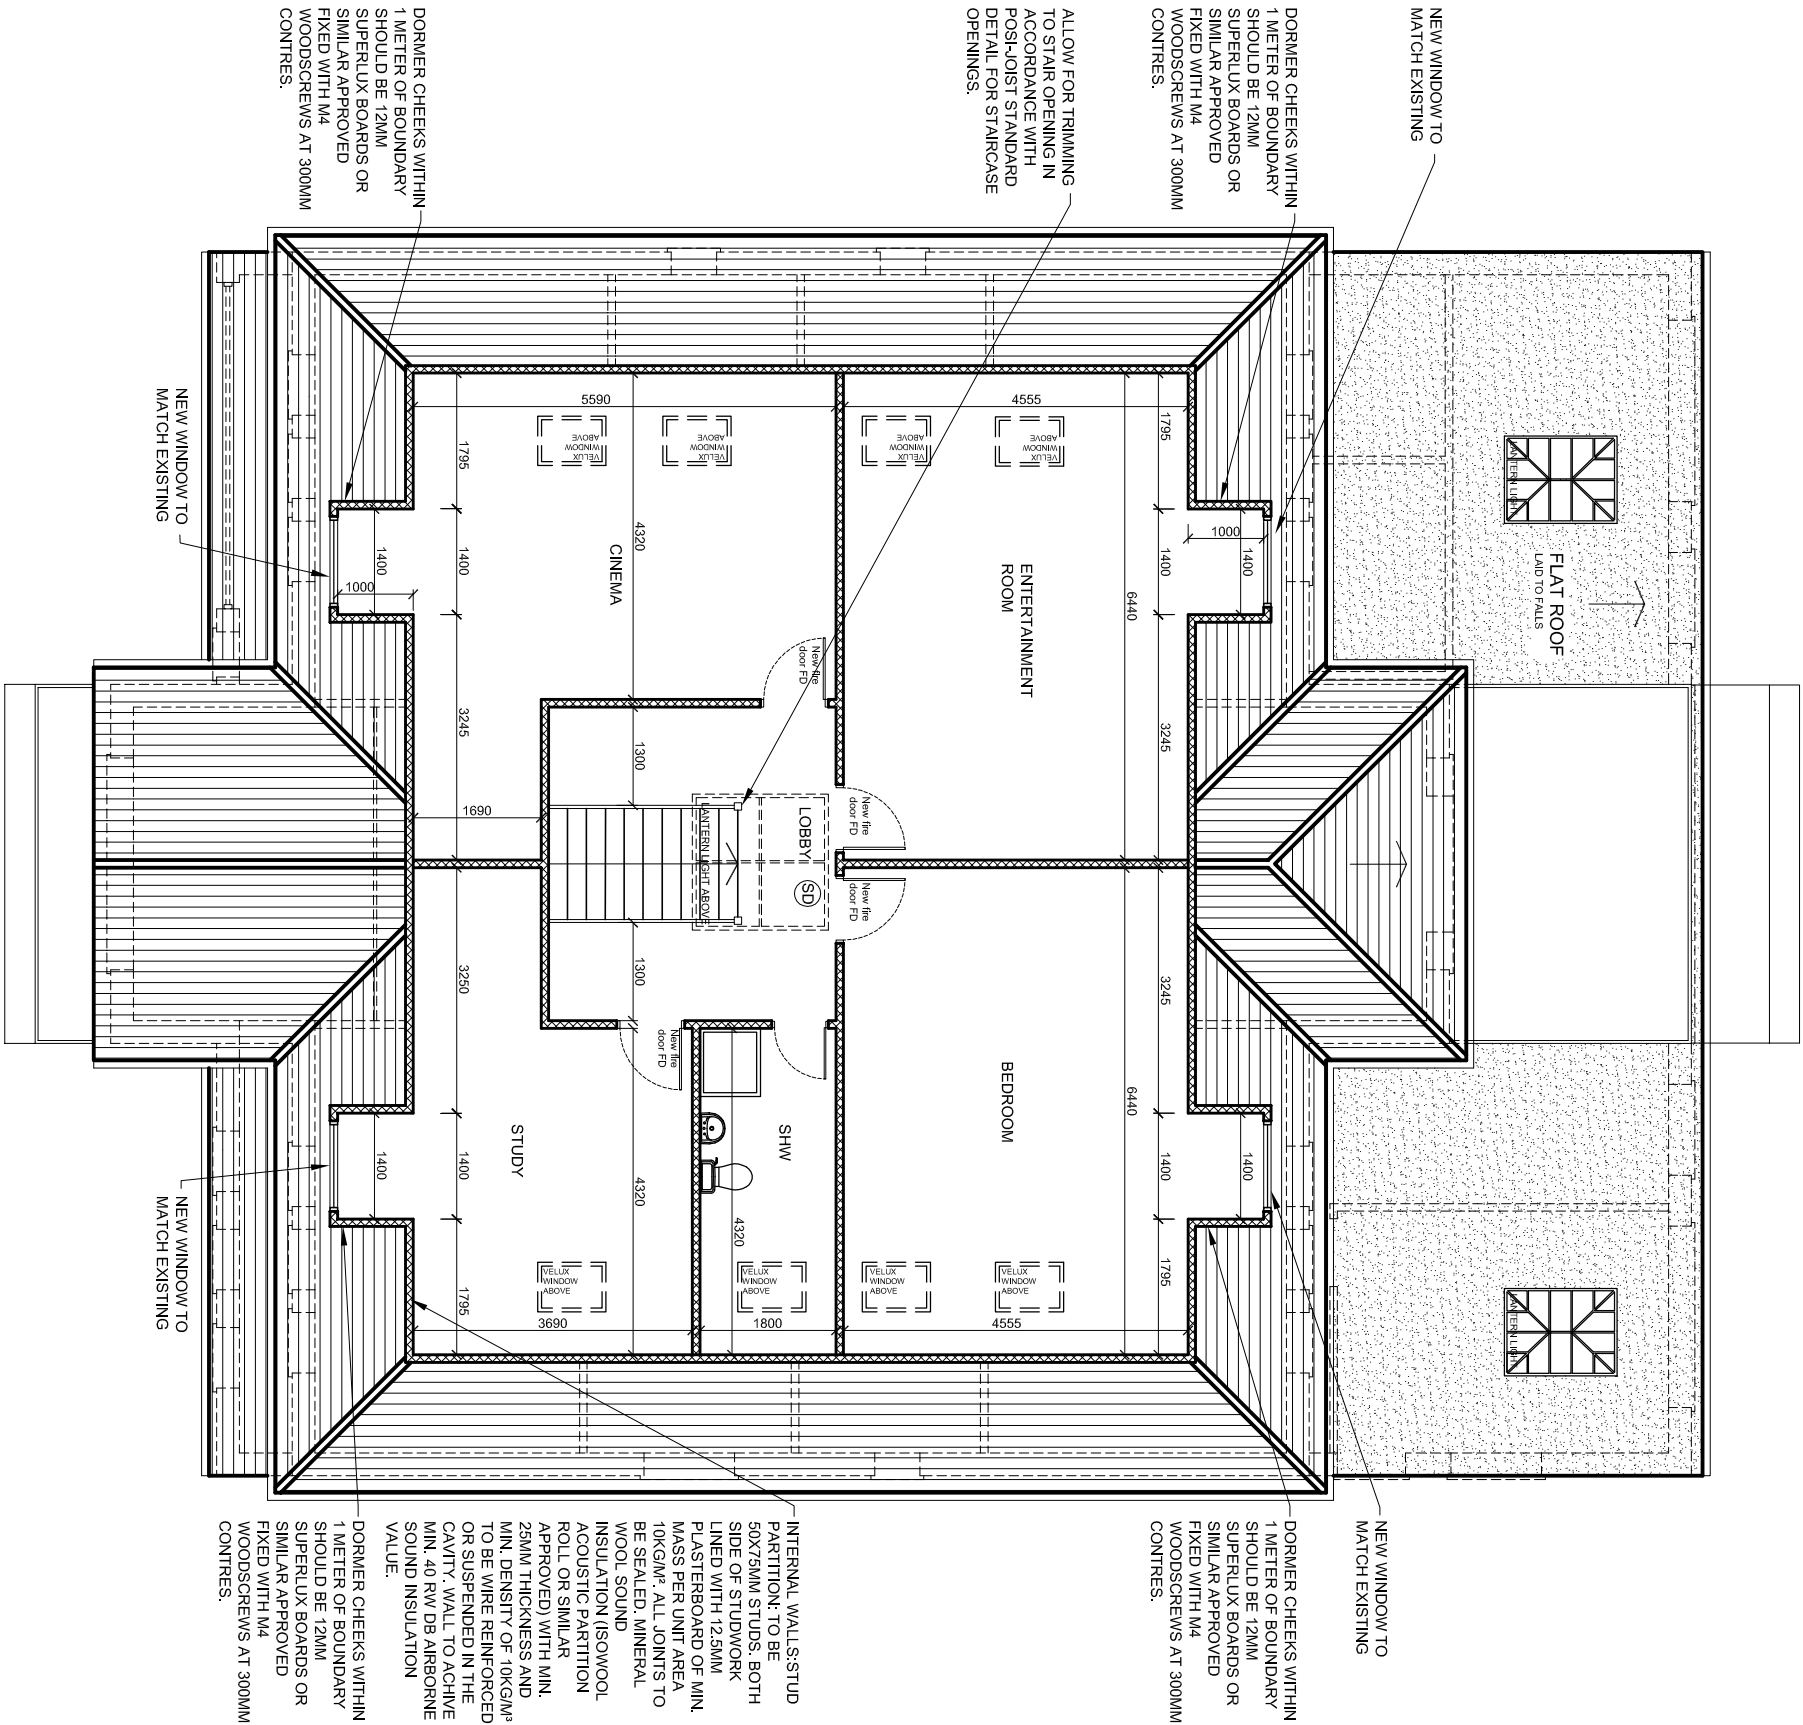

PROPOSED LOFT PLAN



EXISTING BLOCK PLAN - SCALE 1:500

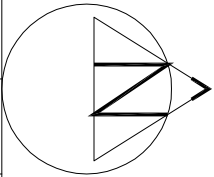

rev.	description	date	chkd.
------	-------------	------	-------

93 Colmandene Crescent,
Orpington, Kent BR5 2RA
020 3004 9238
07931 931 035

s.nappai@dapconsultants.co.uk
www.dapconsultants.co.uk

project : 232 Singlewell Road
Gravesend

drawing title :

Proposed Loft and Block Plan

drawn: SN	chkd : SS	date: 13.09.2023
status: Planning		scale: 1:100@A3
proj no : 2463	drg no: 05	rev no: A