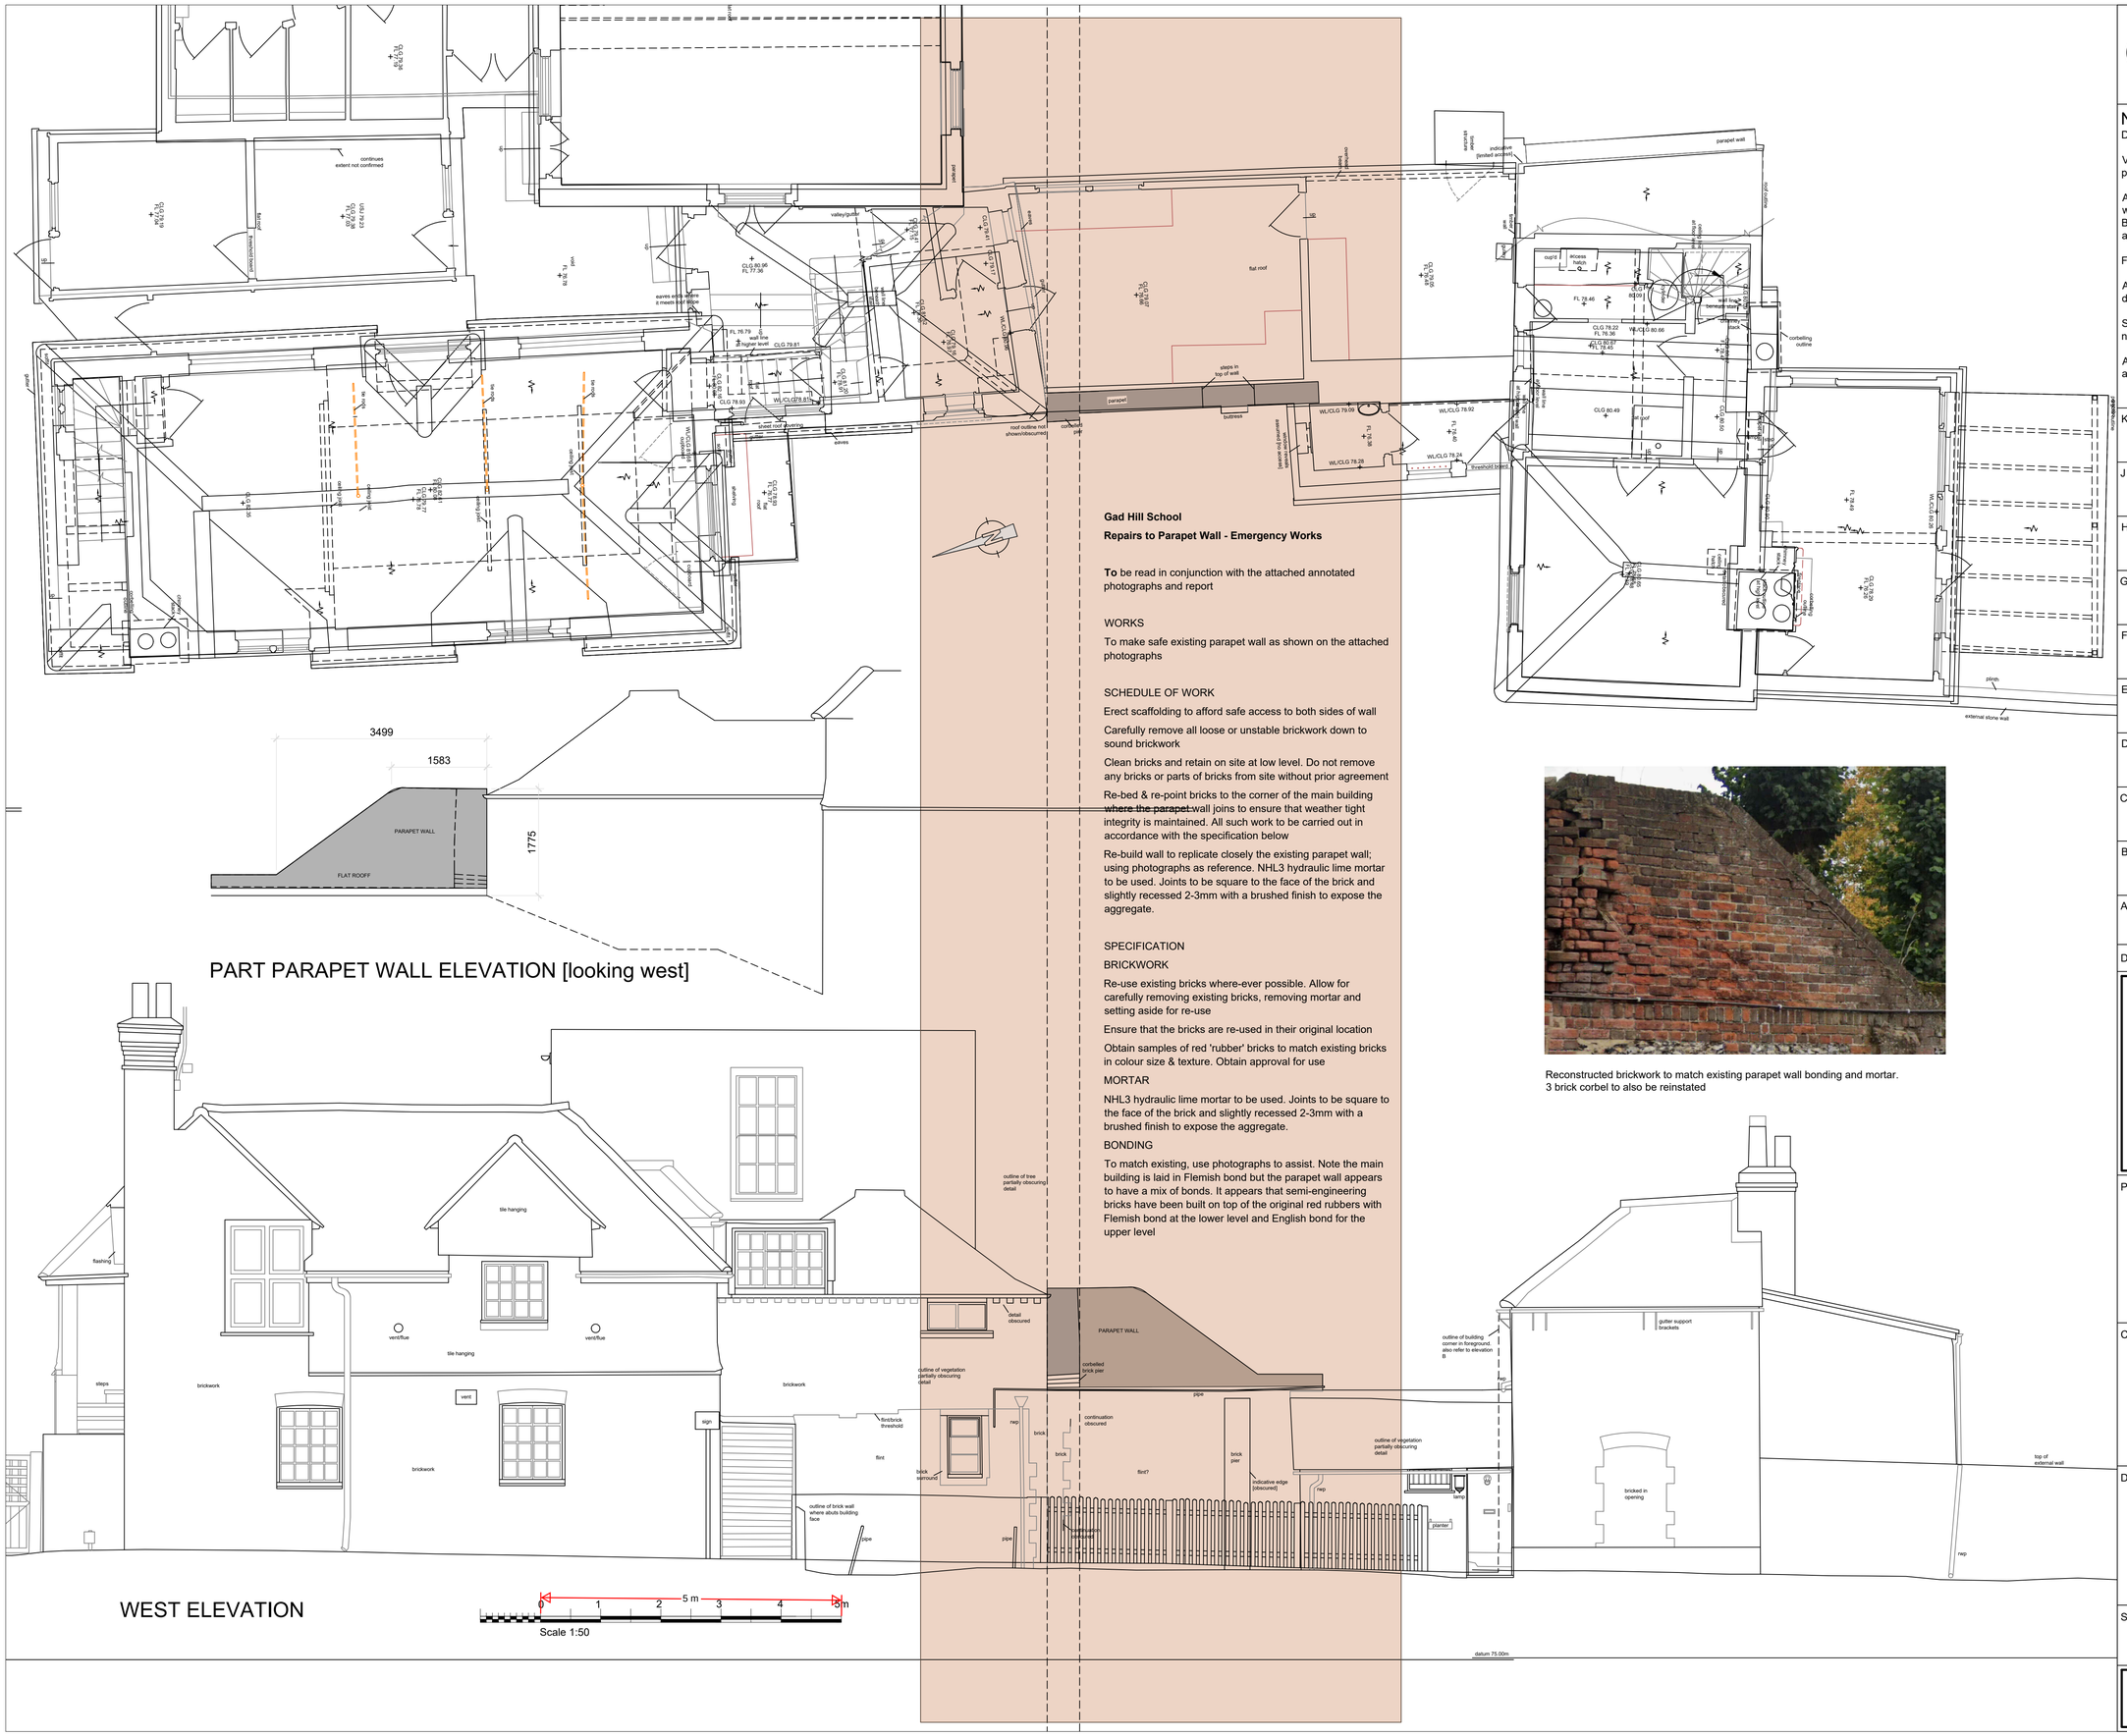

Gad Hill School

Repairs to Parapet Wall - Emergency Works

To be read in conjunction with the attached annotated photographs and report

WORKS

To make safe existing parapet wall as shown on the attached photographs

SCHEDULE OF WORK

Erect scaffolding to afford safe access to both sides of wall

Carefully remove all loose or unstable brickwork down to sound brickwork

Clean bricks and retain on site at low level. Do not remove any bricks or parts of bricks from site without prior agreement

Re-bed & re-point bricks to the corner of the main building where the parapet wall joins to ensure that weather tight integrity is maintained. All such work to be carried out in accordance with the specification below

Re-build wall to replicate closely the existing parapet wall; using photographs as reference. NHL3 hydraulic lime mortar to be used. Joints to be square to the face of the brick and slightly recessed 2-3mm with a brushed finish to expose the aggregate.

SPECIFICATION

BRICKWORK

Re-use existing bricks where-ever possible. Allow for carefully removing existing bricks, removing mortar and setting aside for re-use

Ensure that the bricks are re-used in their original location

Obtain samples of red 'rubber' bricks to match existing bricks in colour size & texture. Obtain approval for use

MORTAR

NHL3 hydraulic lime mortar to be used. Joints to be square to the face of the brick and slightly recessed 2-3mm with a brushed finish to expose the aggregate.

BONDING

To match existing, use photographs to assist. Note the main building is laid in Flemish bond but the parapet wall appears to have a mix of bonds. It appears that semi-engineering bricks have been built on top of the original red rubbers with Flemish bond at the lower level and English bond for the upper level

Reconstructed brickwork to match existing parapet wall bonding and mortar.
3 brick corbel to also be reinstated

This drawing remains the Copyright of the architects and may not be reproduced in whole or in part without their written permission

NOTES

Do not scale

Verify all dimensions on site before commencing any work or preparing any shop drawings

All building materials, components and workmanship to comply with the appropriate Public Health Acts, Building Regulations, British & European Standards and Codes of Practice and to the appropriate manufacturers recommendations.

For all specialist work see relevant drawings

All schemes to be set out completely including buildings, roads, drainage and levels prior to the commencement of works

Sites to be checked against Land Registry plans and any necessary Easements to be established

Any discrepancies, errors or omissions to be reported to the architect for further instructions before commencement of works

K		
J		
H		
G		
F		
E		
D		
C		
B		
A		
Date	Revisions	By

DAC Architects
21 Stone Street, Gravesend, Kent, DA11 0NP
Tel: 01474 566996 Fax: 01474 320374
Design@DACarchitects.co.uk

Project Title

Gads Hill School
Gads Hill Place
Gravesend Road. Higham.
Rochester. ME3 7PA

Client

Gads Hill School

Drawing Title

West Elevation
Parapet Wall
As Proposed
A226

Scale	Date	Drawn By
1:50	02/03/26	LDM

Project No.	Dwg. No.	Rev.
5516	D-01	