



- NOTES
- All dimensions and levels are to be checked on site.
 - Any discrepancies are to be reported to the architect before any work commences.
 - Whilst information on this sheet is issued to scale, scaling directly from this drawing may result in inaccuracies. For precise measurements, refer to the stated dimensions or contact the Architect.
 - This drawing shall not be reproduced without express written permission from AEW.
 - Title overlay drawings and ownership boundaries are produced using all reasonable endeavours. AEW cannot be responsible for the accuracy or scale discrepancy of base plans supplied to them.
 - All works are to be undertaken in accordance with Building Regulations and the latest British Standards.
 - All proprietary materials and products are to be used strictly in accordance with the manufacturers recommendations.


- Project Notes
- All drawings to be read in conjunction with all other drawings as noted on issue sheet.
 - Drawing based on: Granville Survey drawing 4240315-4702-4803
- Extent of existing to be removed/demolished: 
- Extent of Existing assumed structural elements to be removed / demolished. Subject to Structural Engineer's survey: 

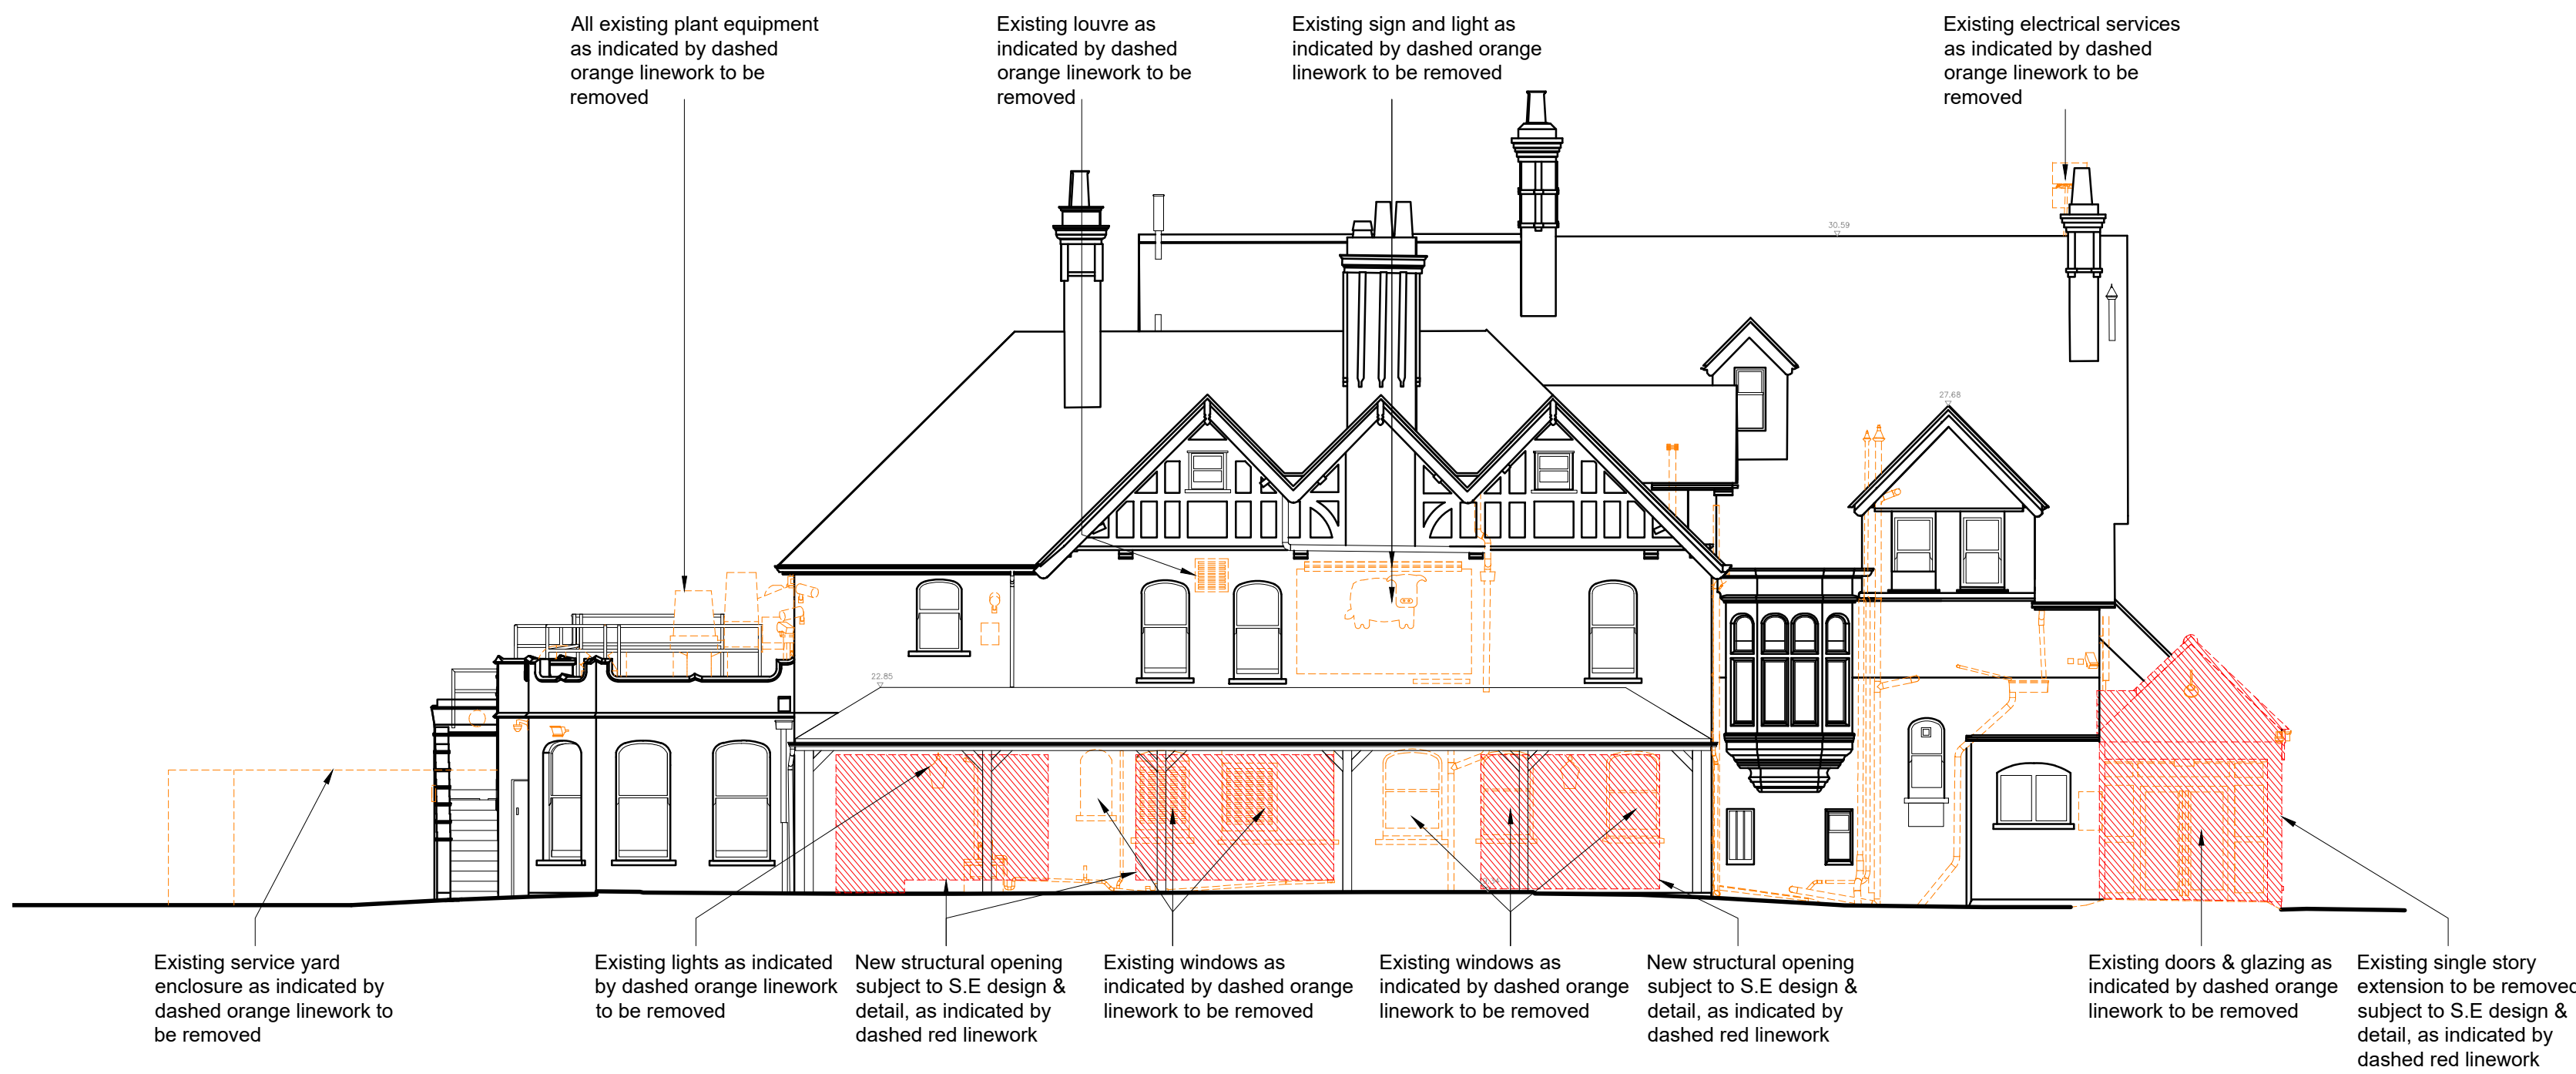

Existing Elevation A
Scale 1:100

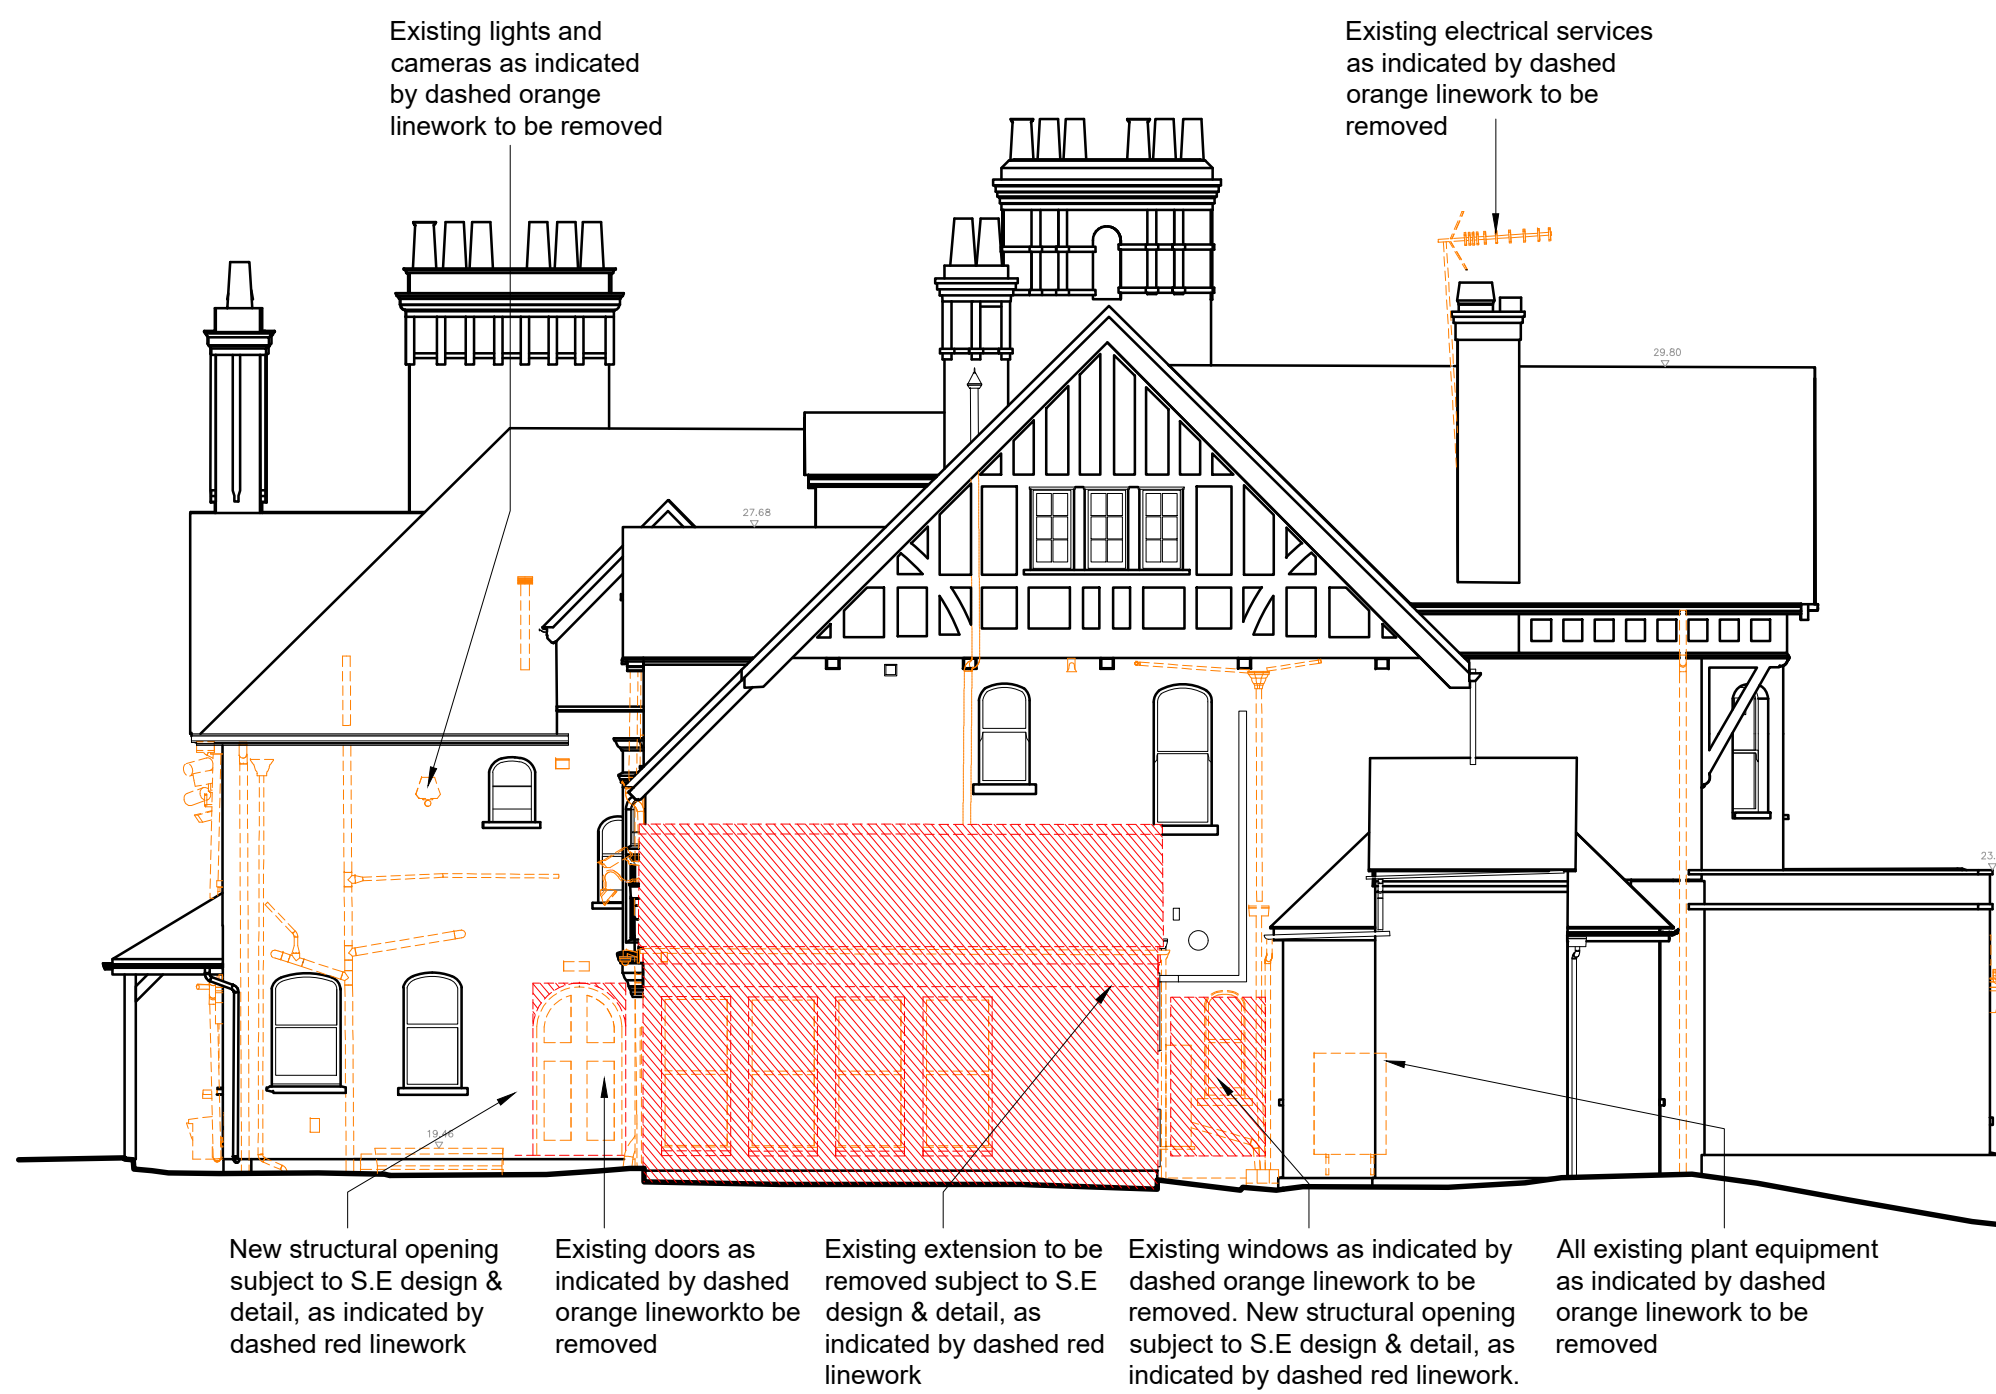


Existing Elevation B
Scale 1:100

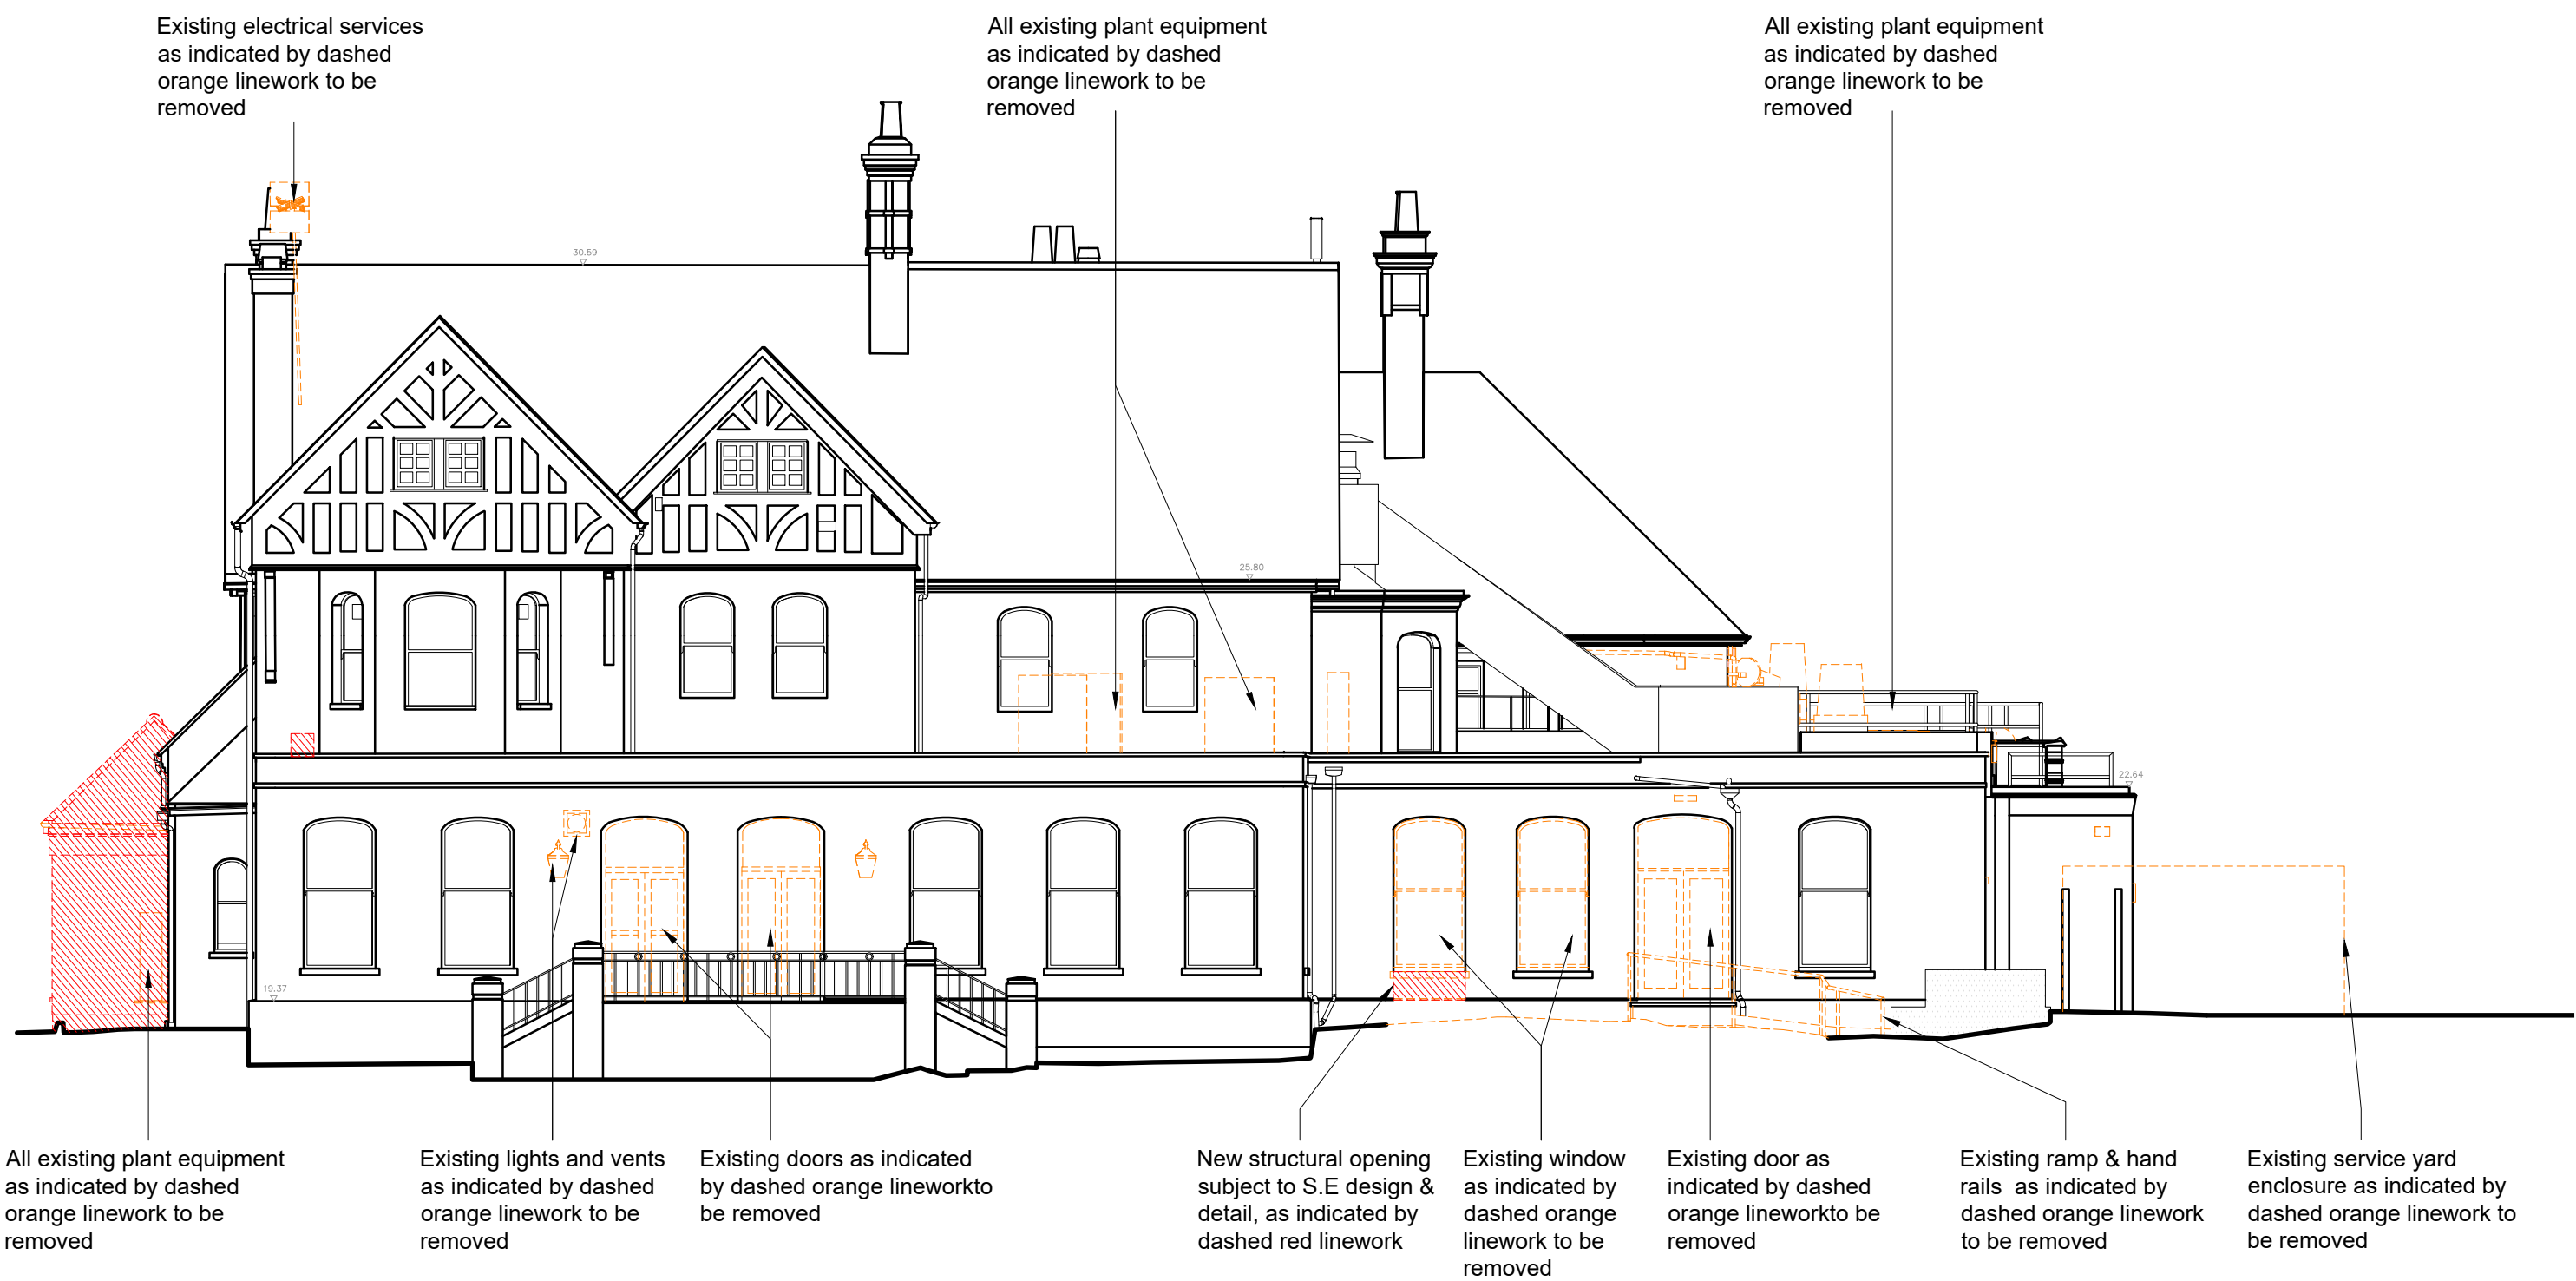

Existing Elevation C
Scale 1:100



Existing Elevation D
Scale 1:100

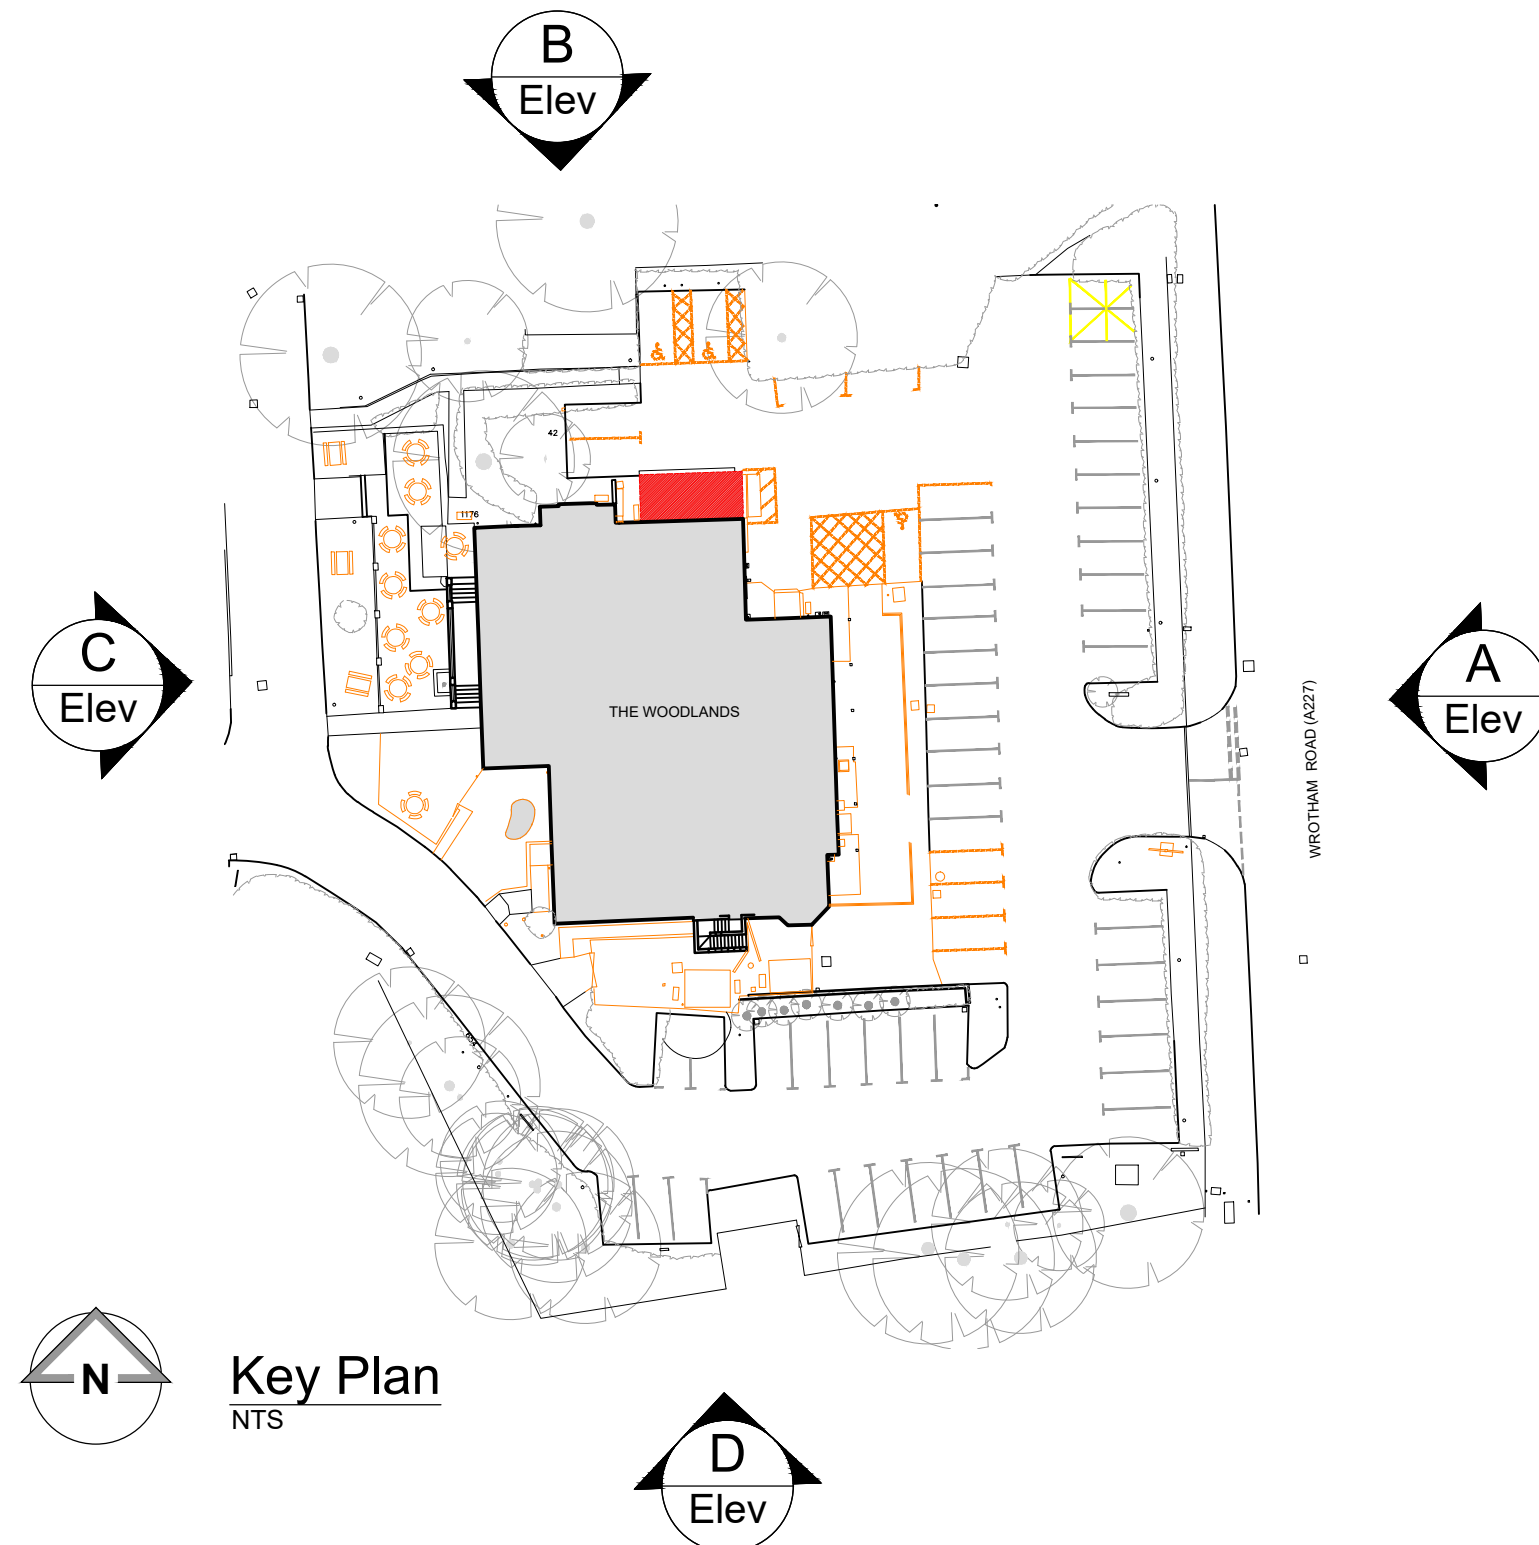

B	04/03/2026	MC	A.J.L
Extent of demo to elevation B updated			
A	19/02/2026	MC	A.J.L
Extent of demo to Elevation A updated. Plant guarding retained			
-	13/02/2026	A.J.L	BSC
Initial Issue			
REV	Date	Drawn by:-	Checked by:-
Purpose of Issue			
For Approval			
drawing stage: Planning			
client:			

McDonald's Restaurants Ltd	
project	store
Gravesend, The Woodlands, DA11 7LF	2741
drawing title	
Existing Building Demolition Works Elevations	

date	13/02/2026	drawn	A.J.L
checked	11:00	checked	BSC

Planning