



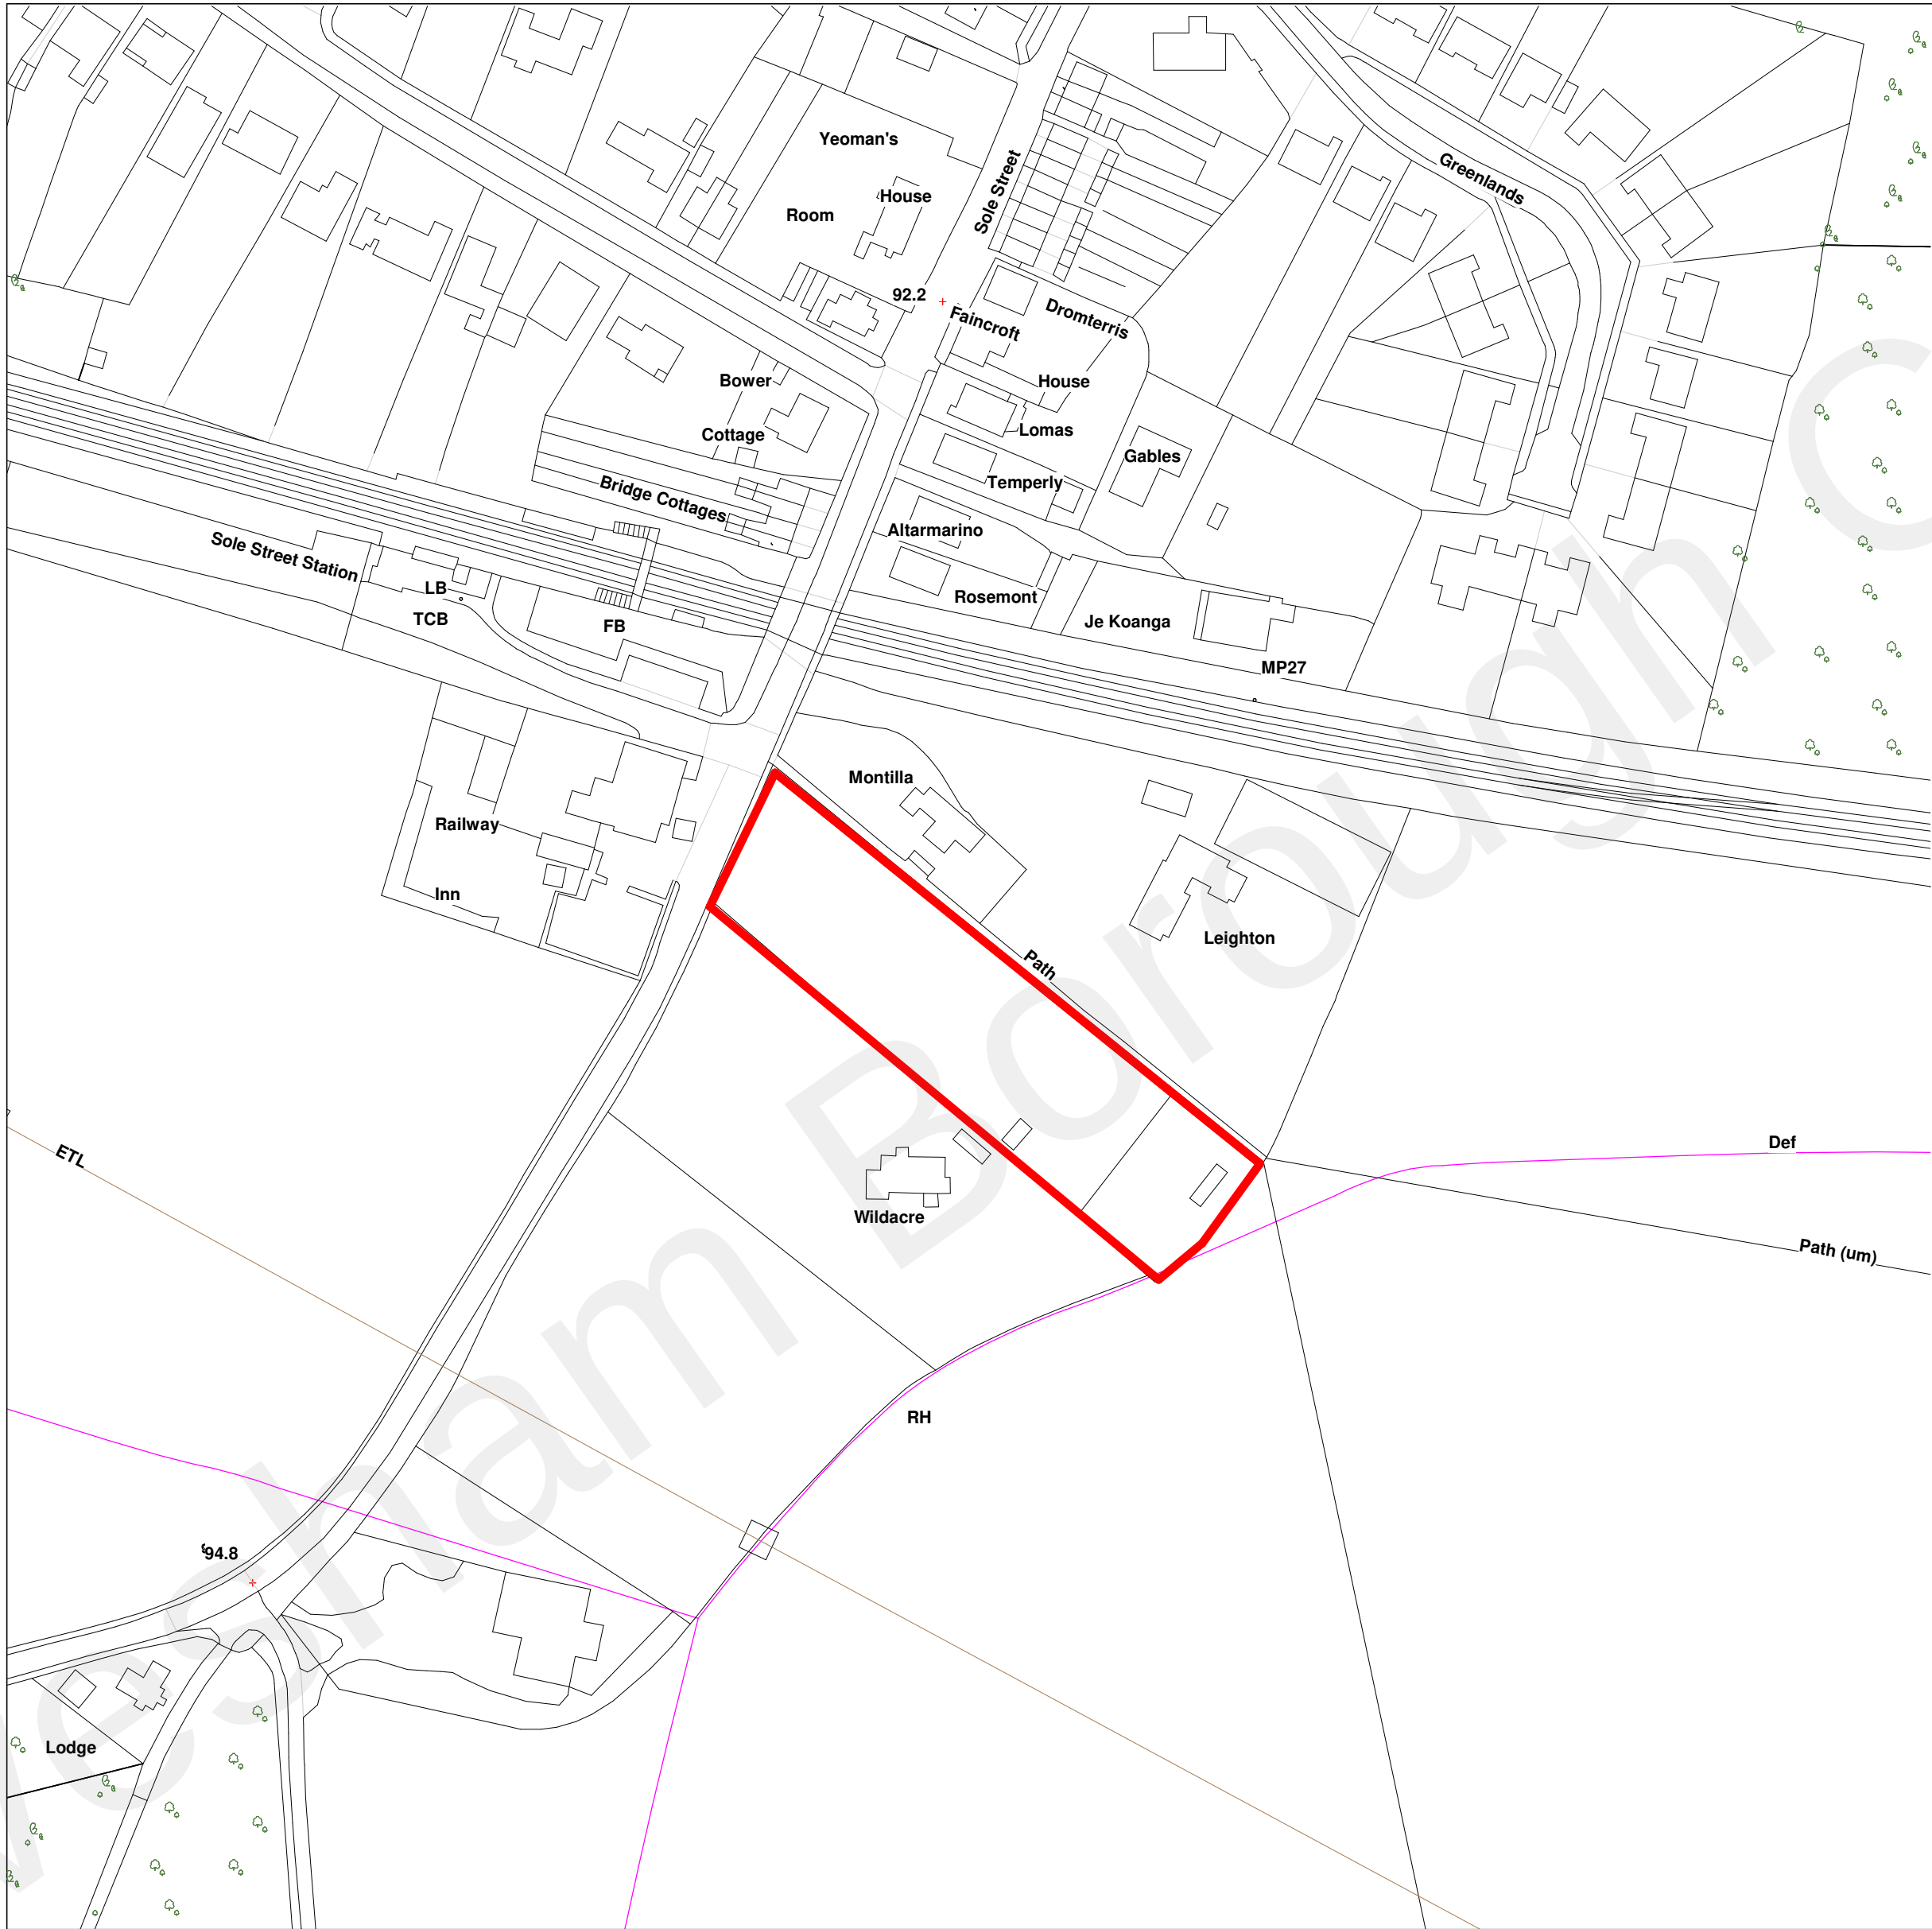

Location Plan
1 : 1250

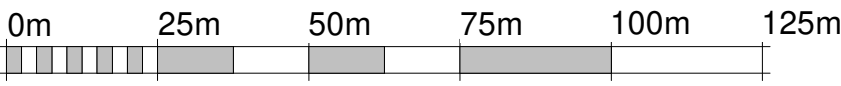

VISUAL SCALE 1:1250 @ A1



FLEMINGHOMES

Station Road, Duns, Berwickshire, UK,
TD11 3HS
Telephone: (01361) 883 785
Fax: (01361) 883 898
Email: enquires@fleminghomes.co.uk
www.fleminghomes.co.uk

PROJECT:
Erection of dwelling house

FOR:
David Dean

SITE:
Land Opposite the Railway
Inn
Sole Street
Gravesend
Kent
DA13 0XZ

Planning Issue

THIS DRAWING IS COPYRIGHT

It is the responsibility of the customer and contractor appointed for the final design of electrical, bathroom, kitchen and utility fittings. Those indicated by Fleming Homes Ltd. are demonstrative for building control purpose only.
Do not scale drawing.
Dimensioned wallplate layout plan will be provided.
Dimensions given are structural unless noted otherwise.
It is the entire responsibility of the customer to have ground conditions checked prior to start of work and have foundations designed accordingly.

Rev	Description	Date

SCALE	PAPER	DRAWN	CHECKED	DATE
1 : 1250	A1	ERDS	SRH	08.04.22

DRAWN REF:	CONTRACT NUMBER:
5054.PL3	2060