



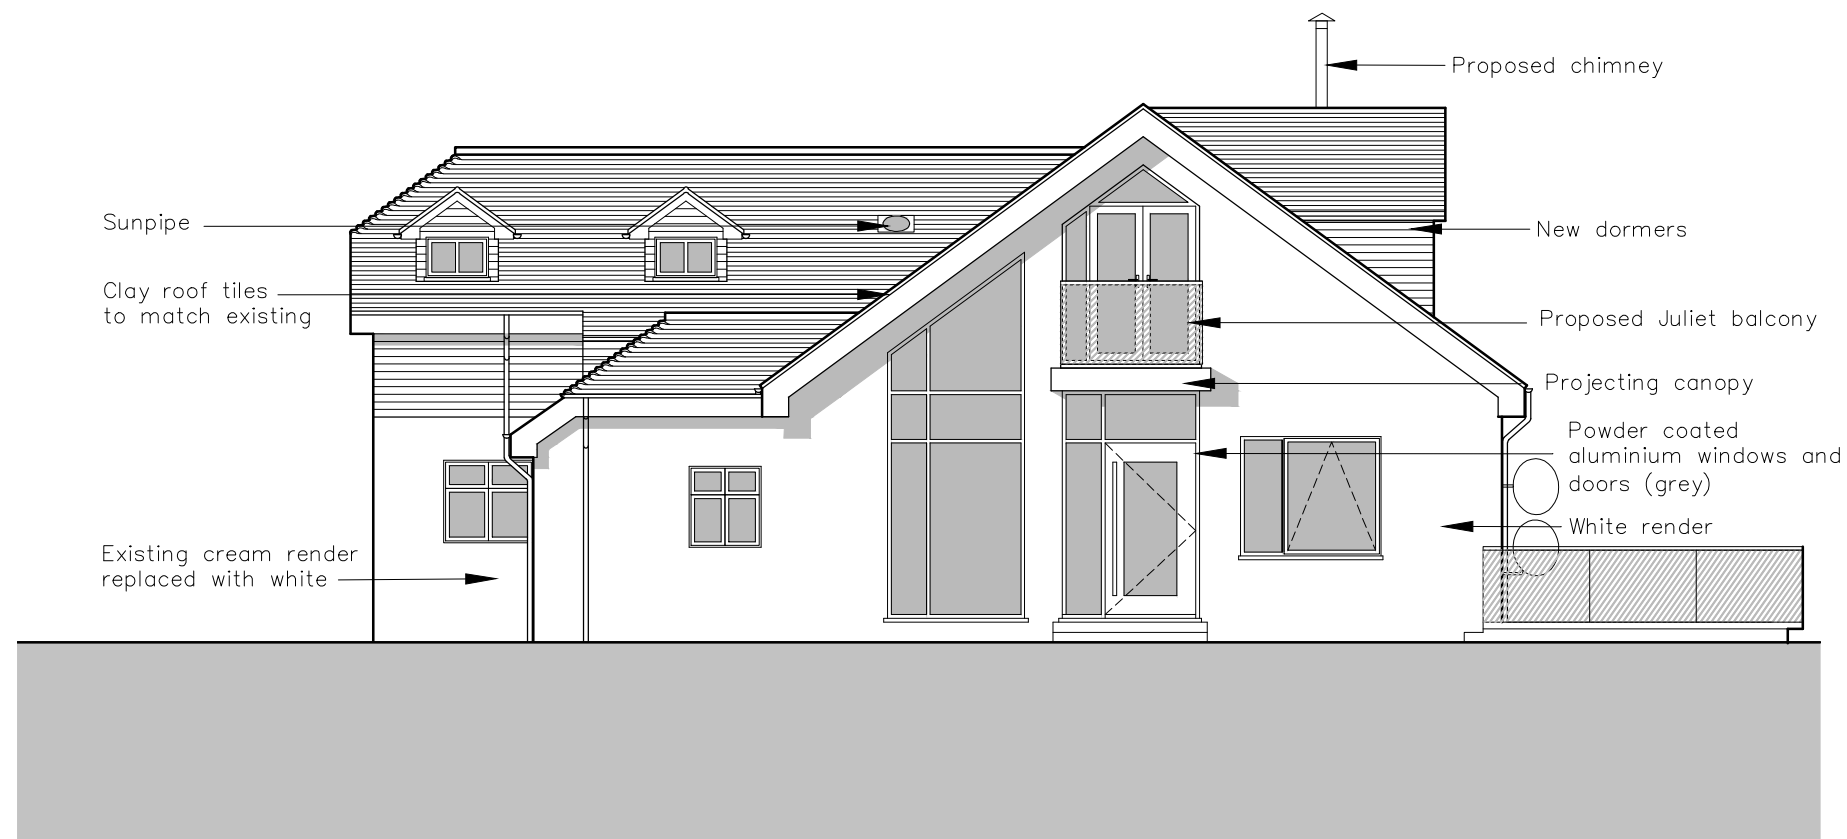

Proposed Side (South-West) Elevation
1:100



Proposed Rear (North-West) Elevation
1:100

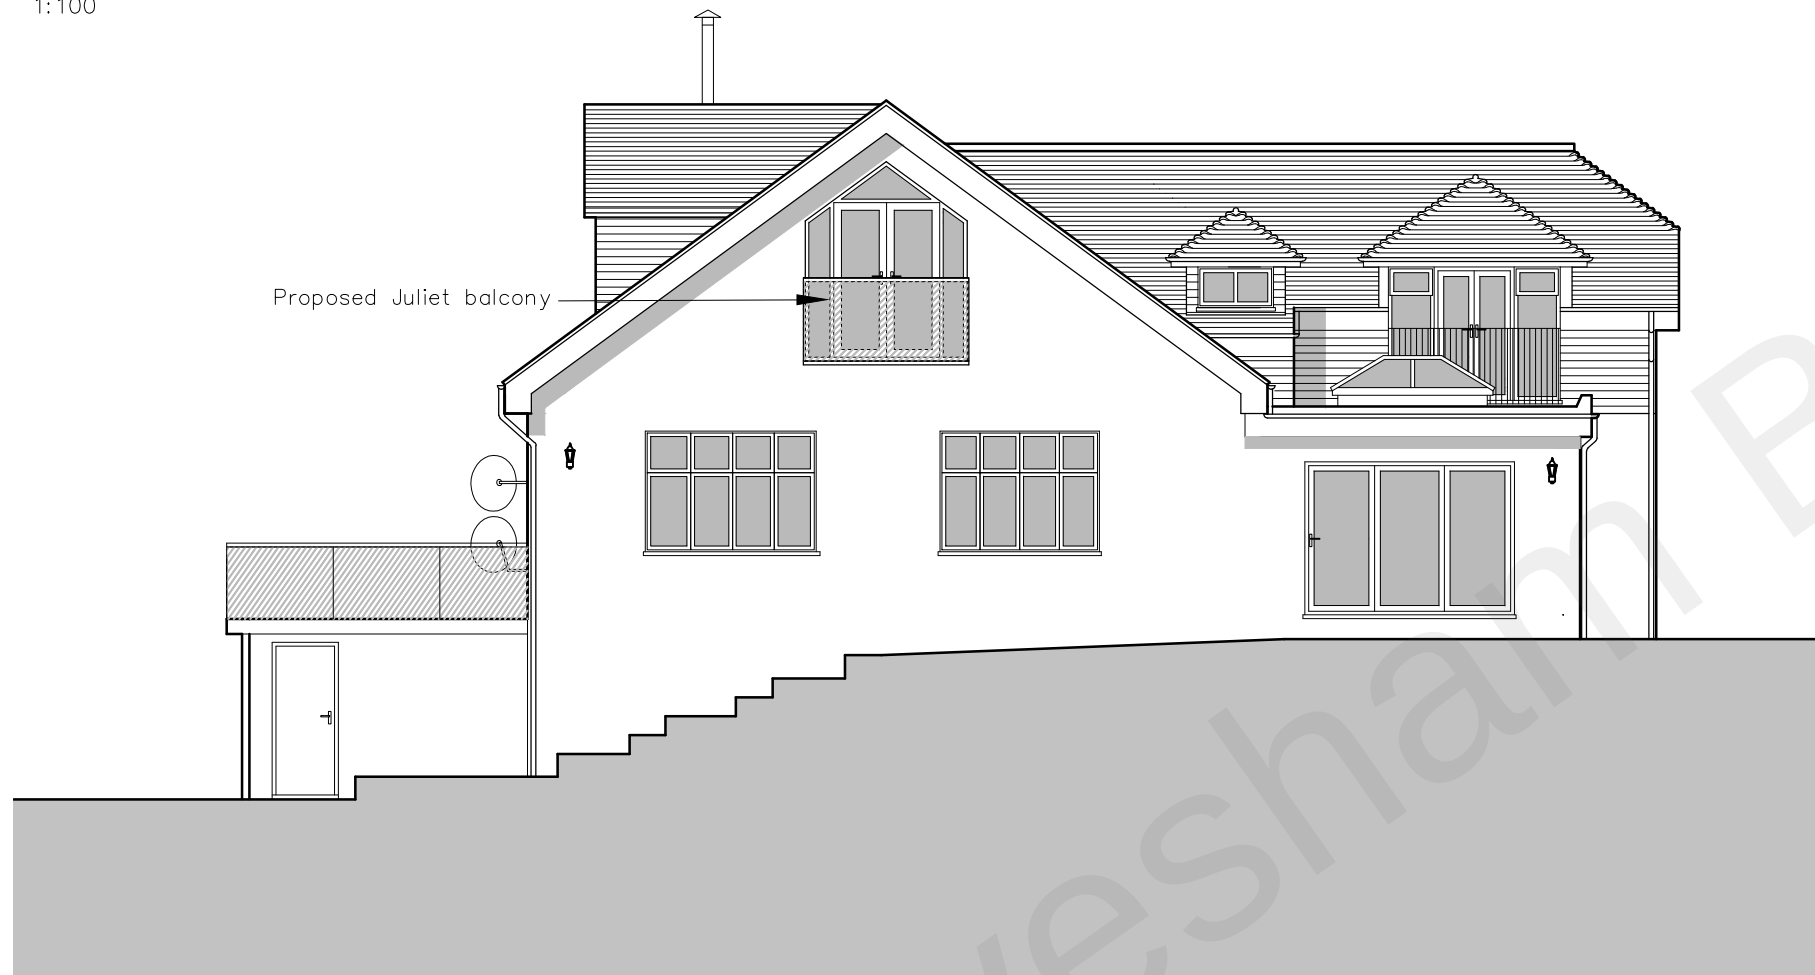

Proposed Side (North-East) Elevation
1:100



Proposed Front (South-East) Elevation
1:100



Graham Simpkin Planning

2 The Parade, Ash Road, Hartley
Longfield, Kent DA3 8BG

Tel: 01474 703705

www.grahamsimpkinplanning.co.uk

Email: webmail@grahamsimpkinplanning.co.uk

Project Title Valley View, Wrangling Lane, Luddesdown DA13 0XF		Job No 3259
Drawing Title Proposed Elevations	Drawing No 10	Revision
Date 16.04.2021	Drawn by MS	Checked by SC

Scale	Note
1:100 @ A2	

