




Existing Street Section - 1:100

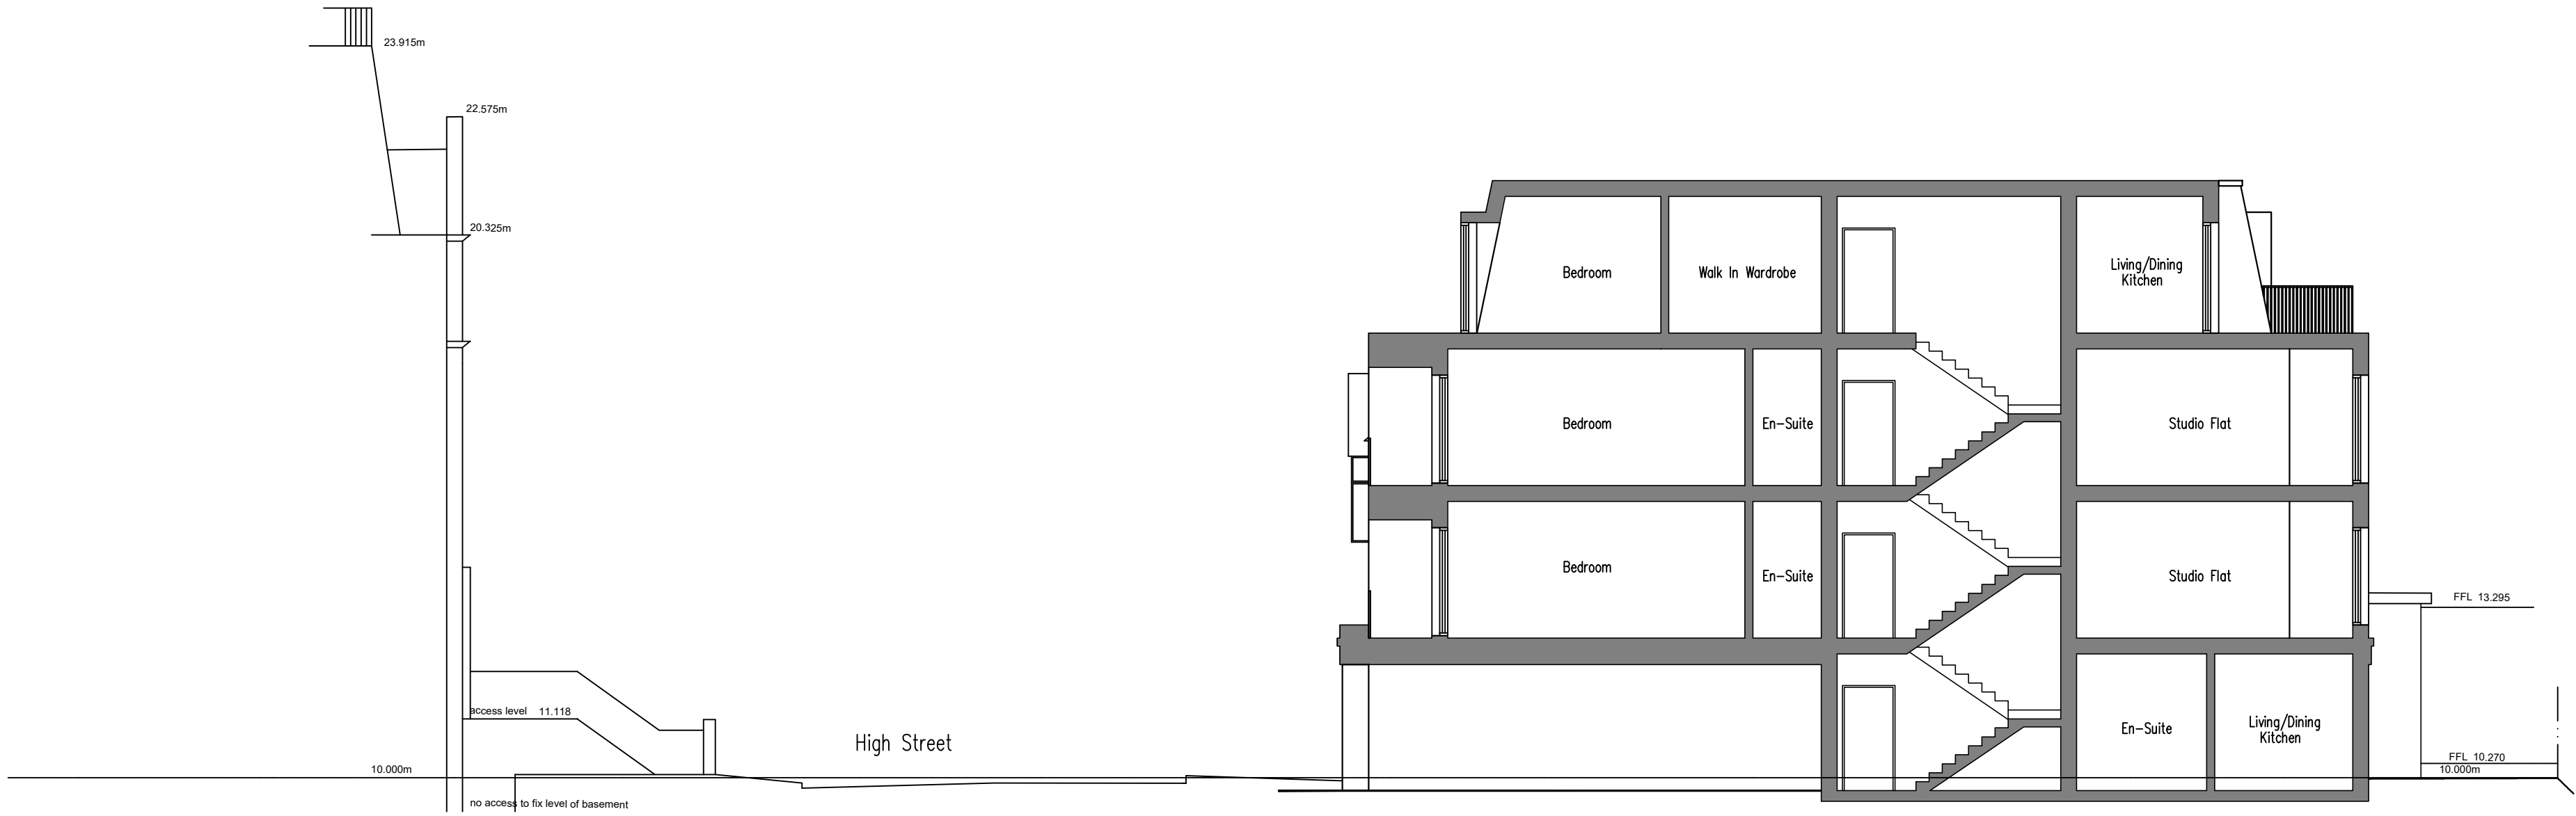

Proposed Street Section - 1:100