


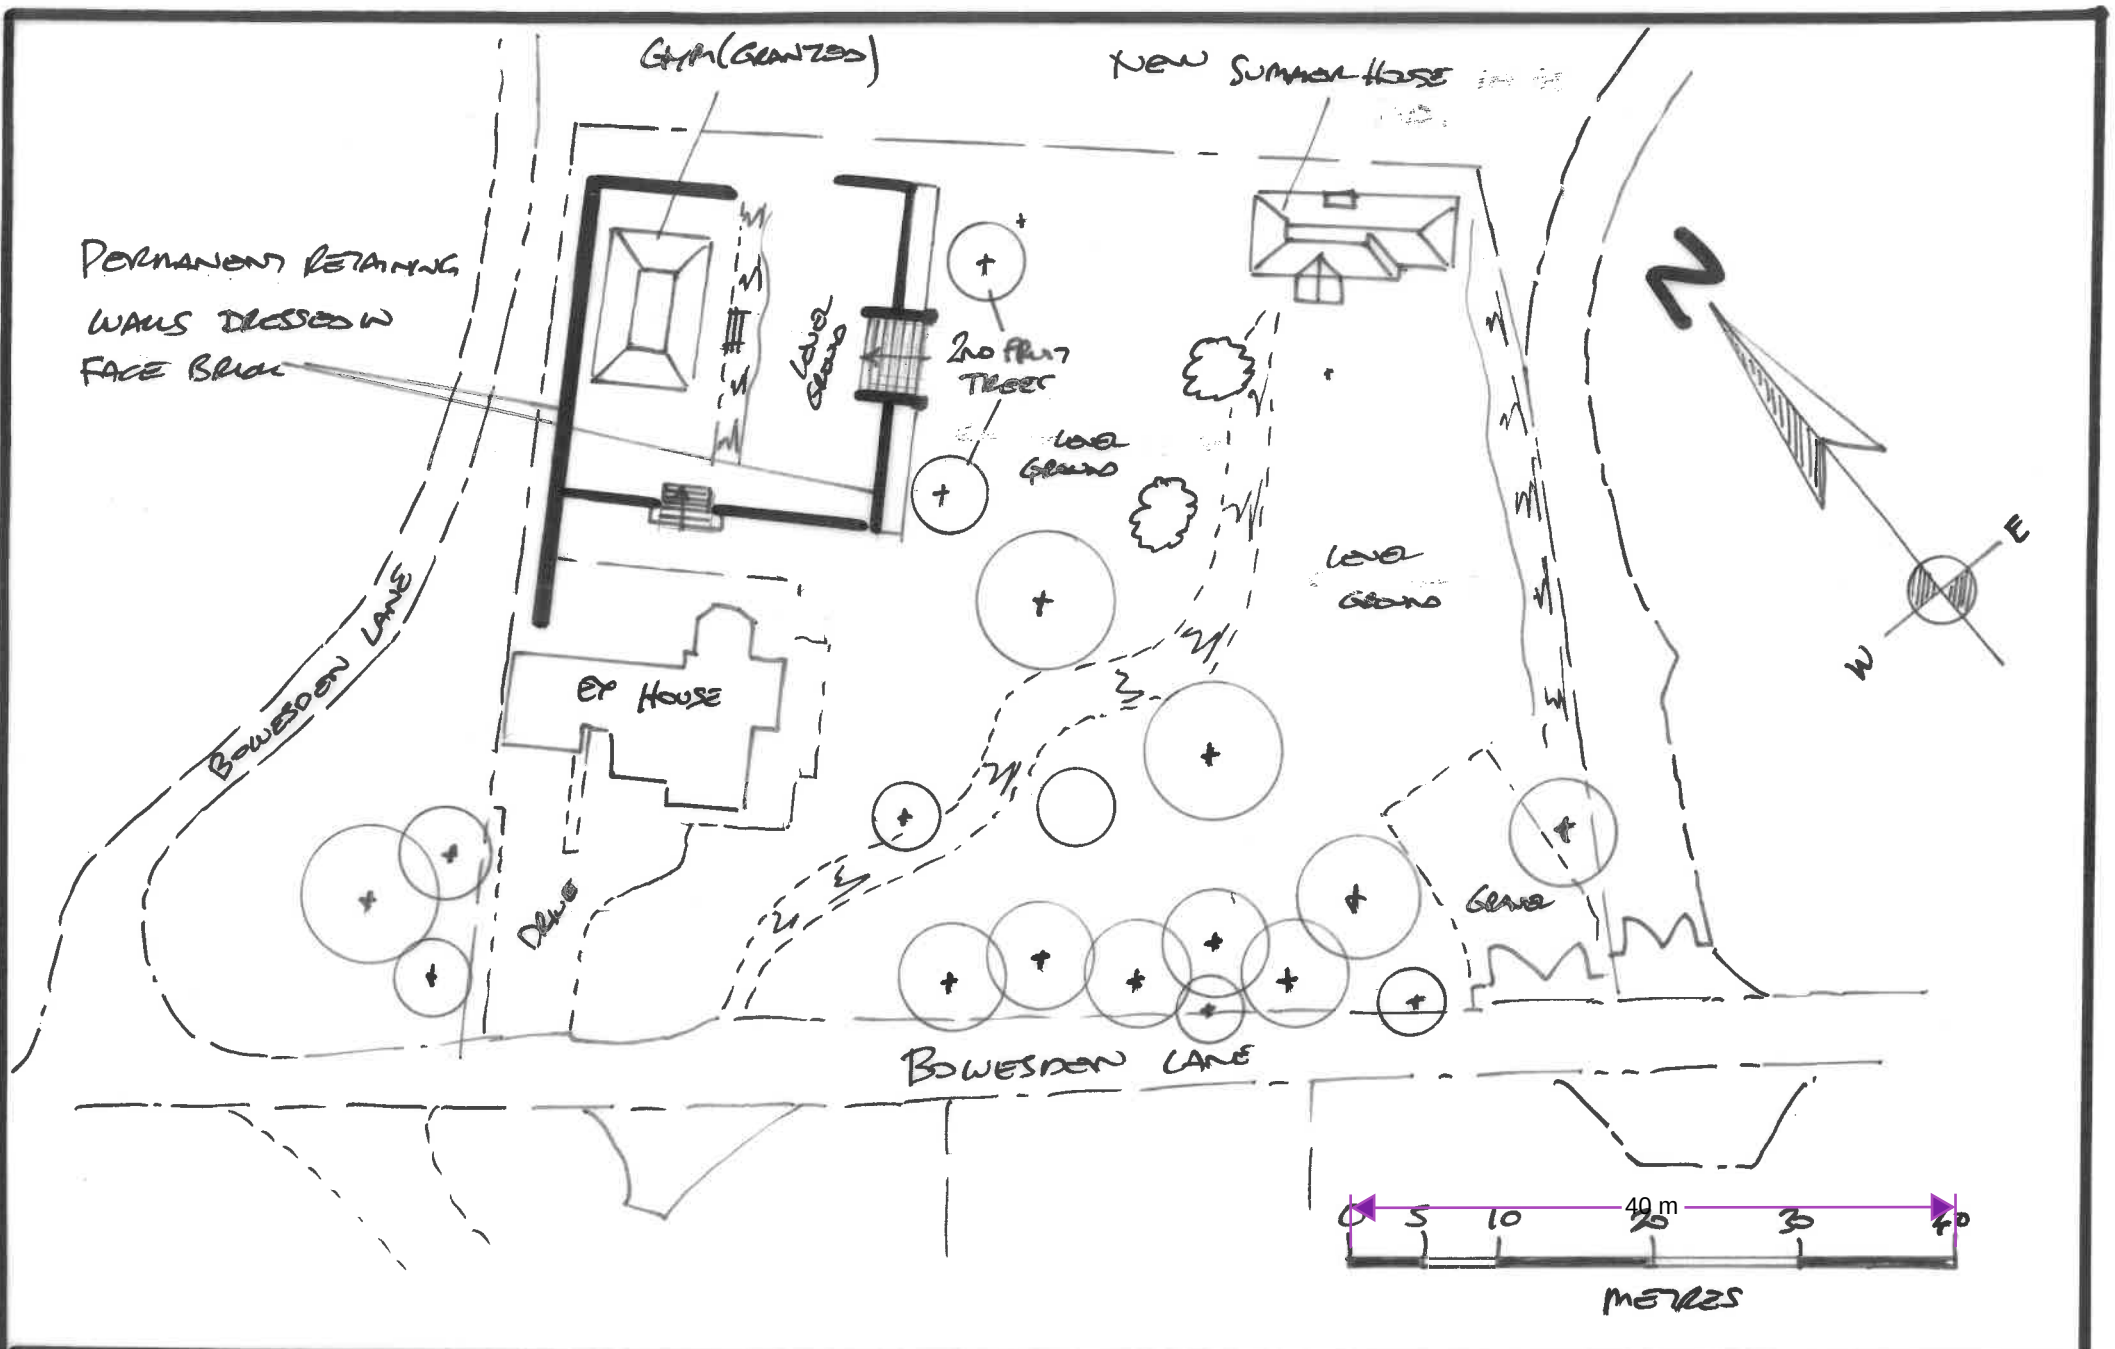

TITLE Proposed Block Plan	Project FURZY LEA BOWESDON LANE	DATE JUNE/2024	SCALE 1:500 @ A4	DRAWING DKH/7791/03	REV 02
-------------------------------------	---	--------------------------	----------------------------	-------------------------------	------------------