


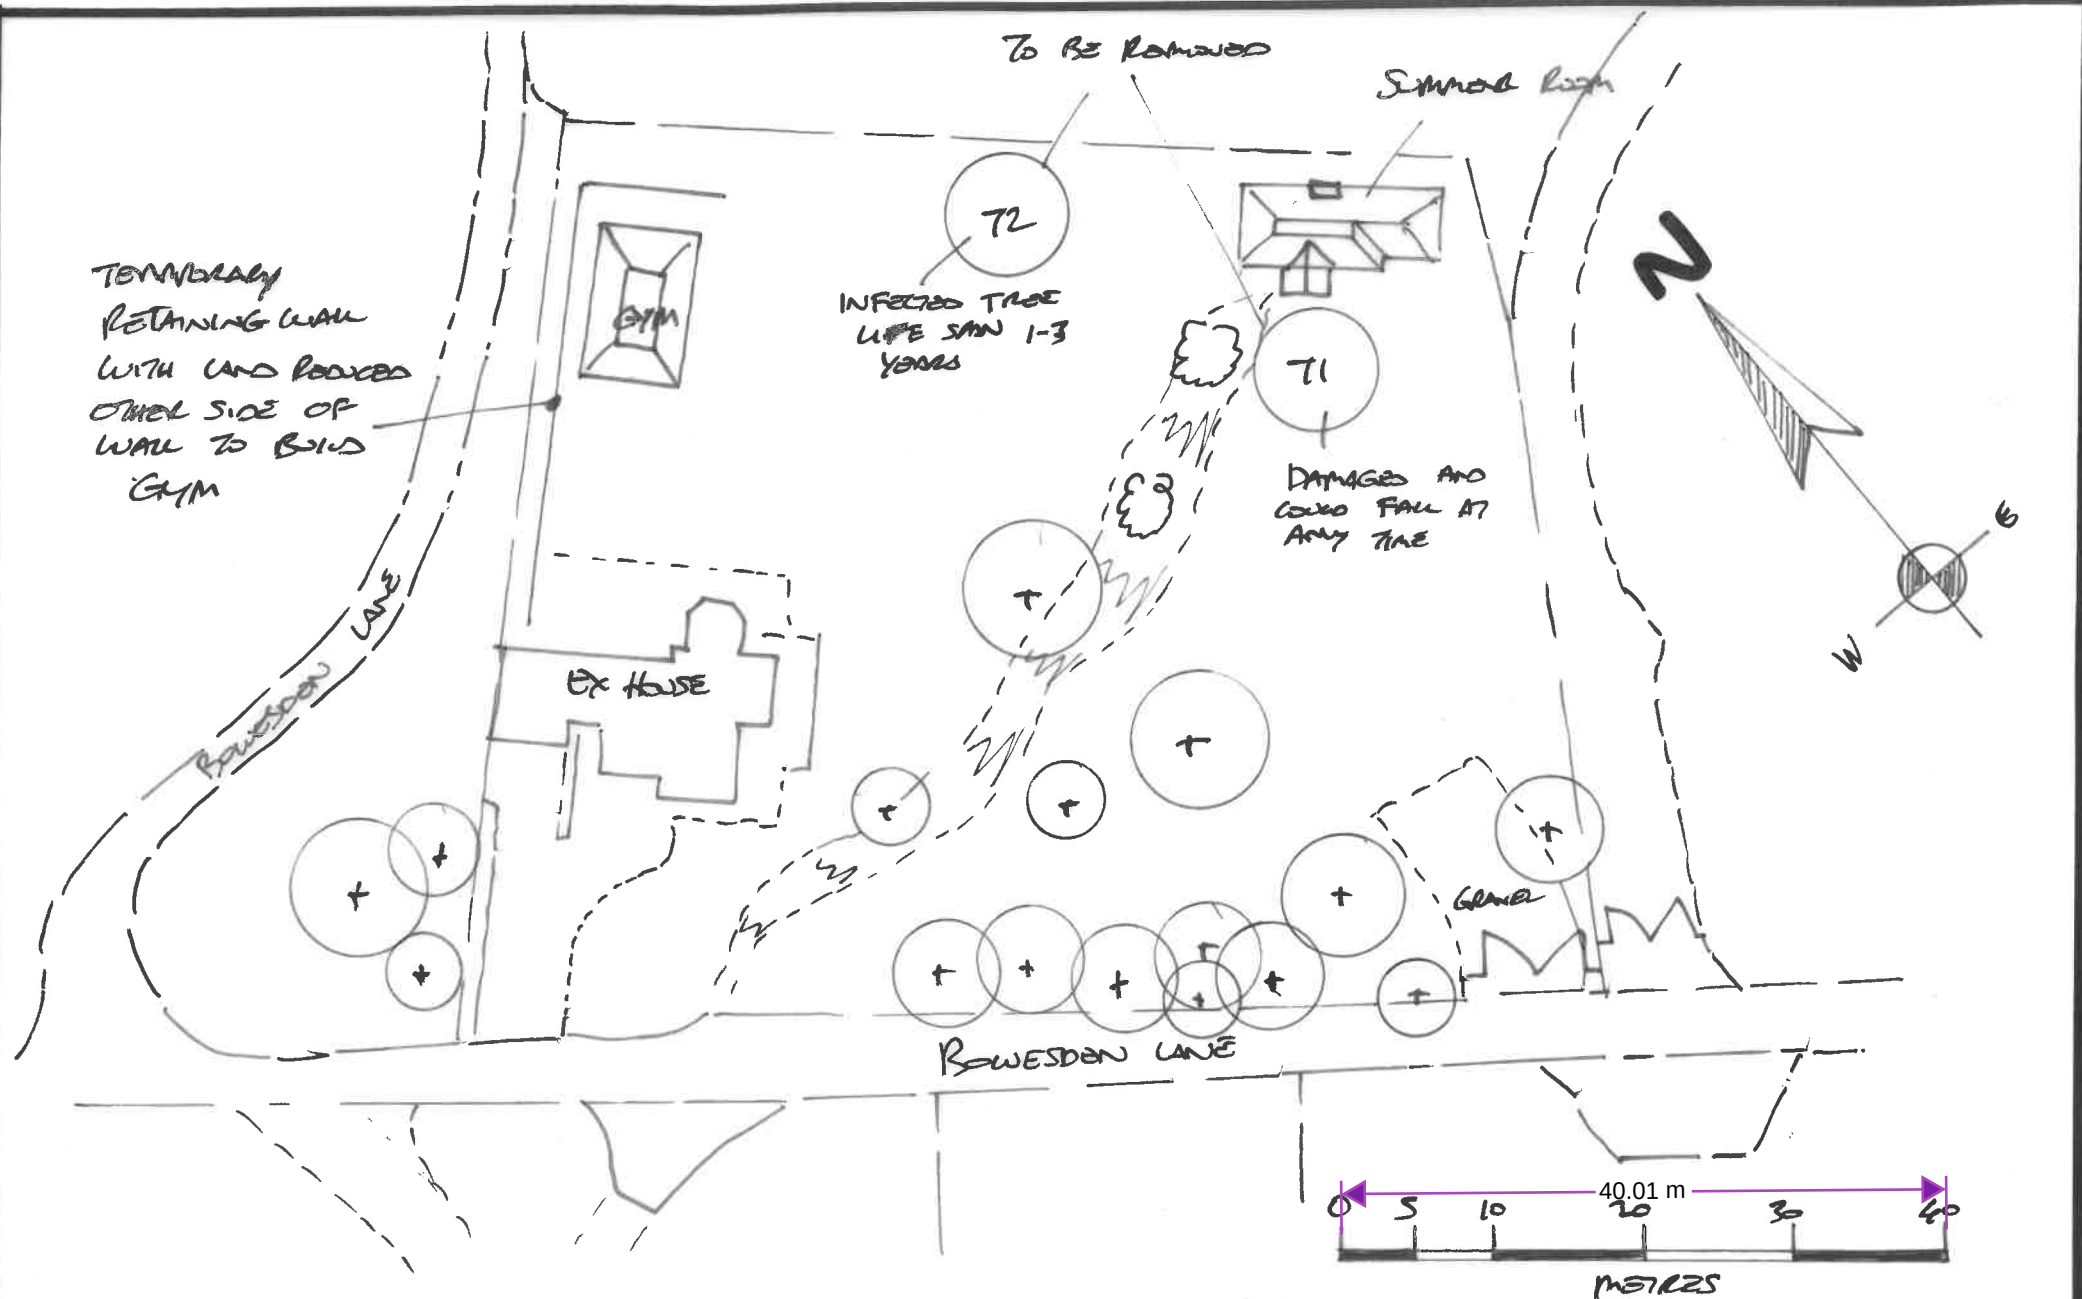

TITLE
 EASTING BLOCK PLAN

PROJECT
 FURZY LEA BOWESDON LANE

DATE
 JUNE/2024

SCALE
 1:500 @ A4

DRAWING
 DKM/7791/02

REV
 01