


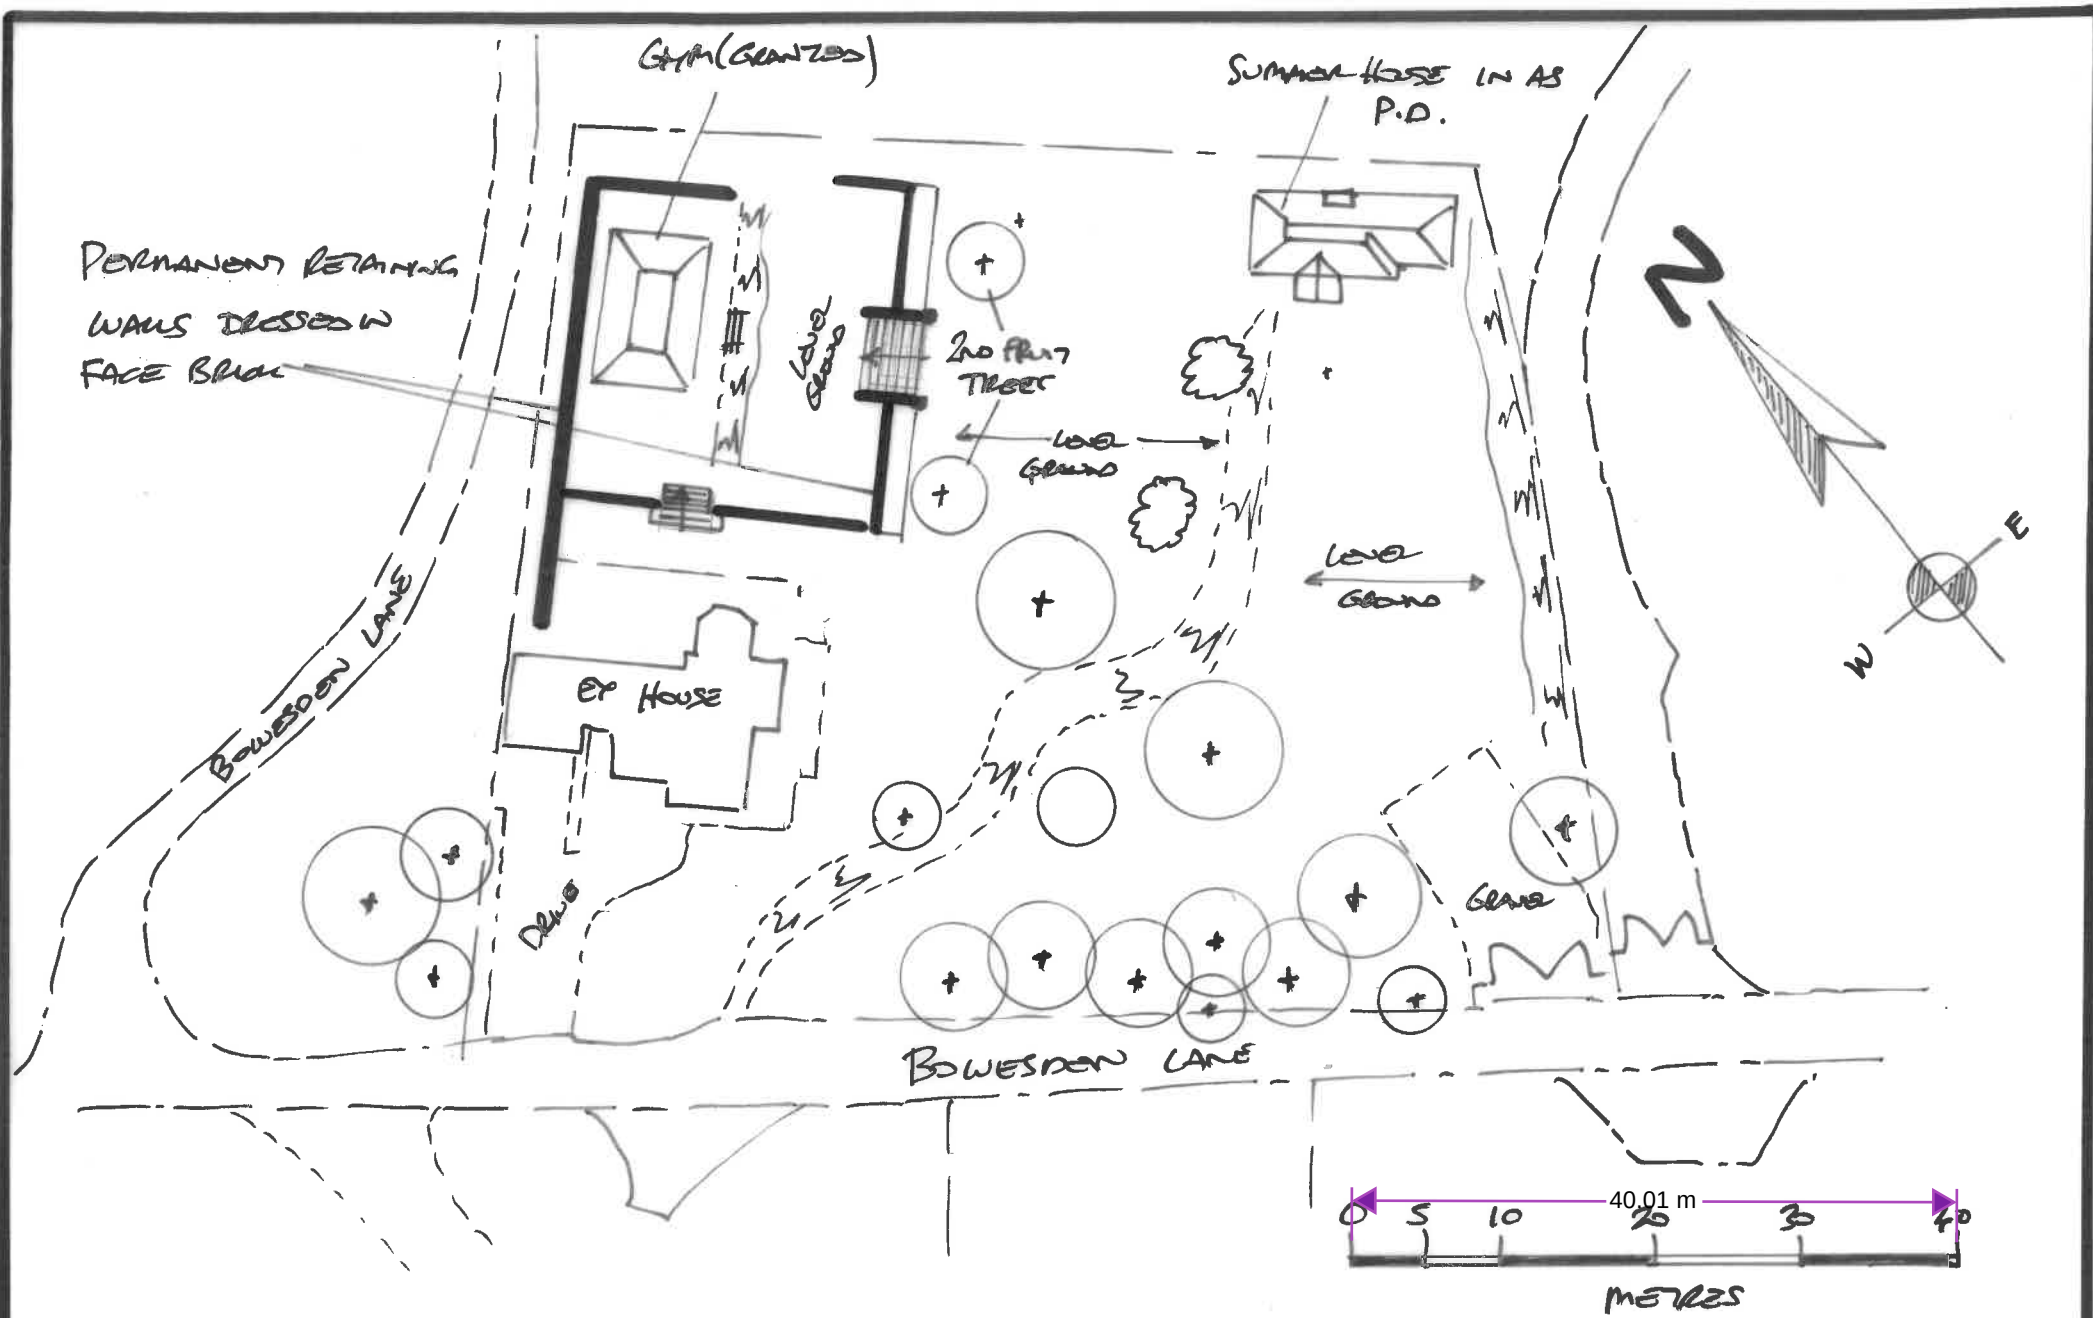

TITLE
Proposed Block Plan

PROJECT
FURZY LANE BOWESDON LANE

DATE
JUNE/2024

SCALE
1:500 @ A4

DRAWING
DKM/7791/03

REV
01