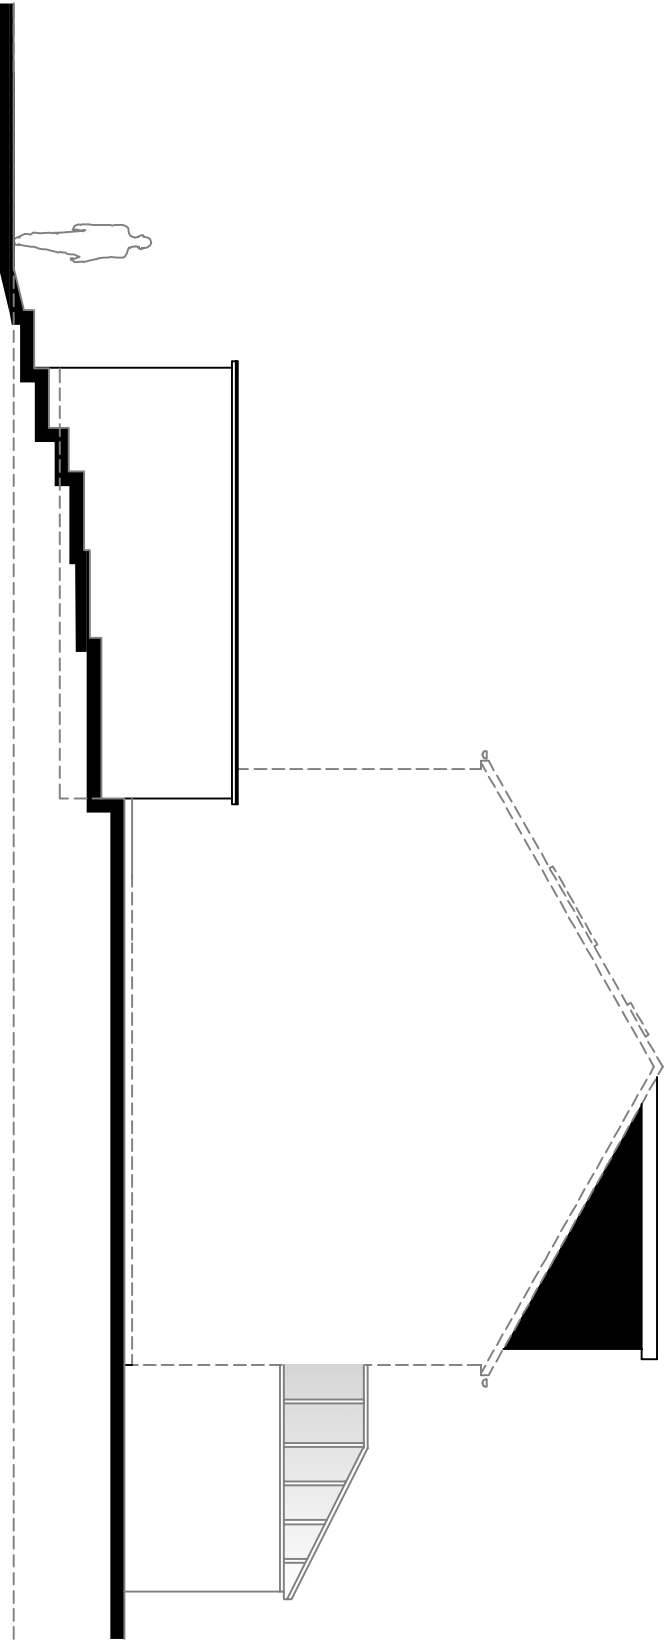
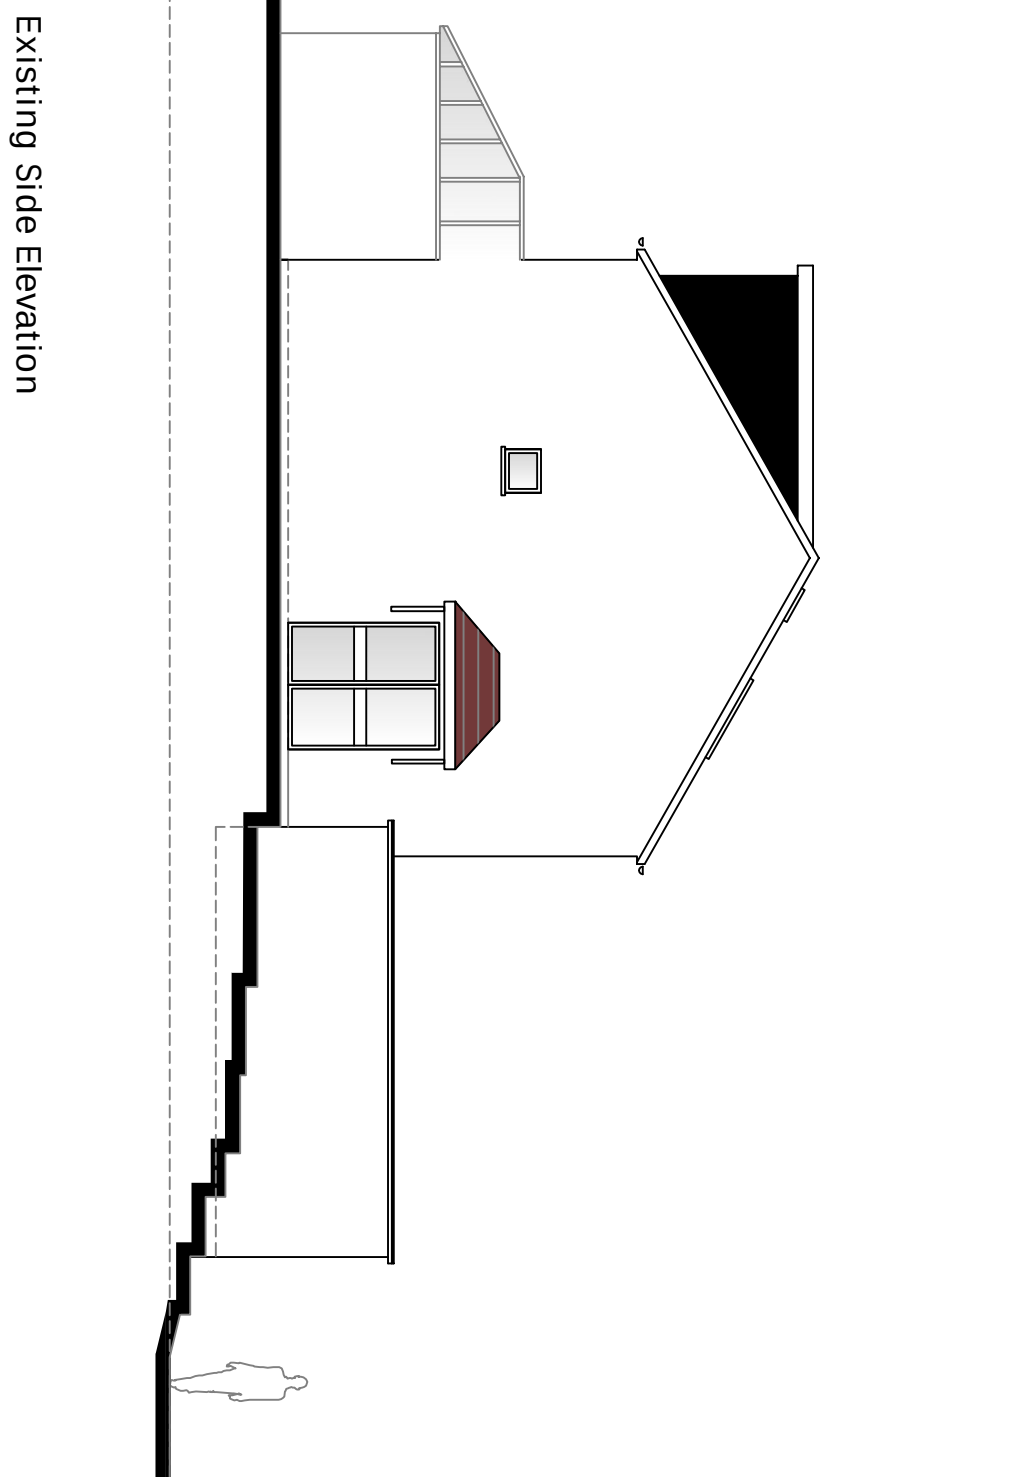
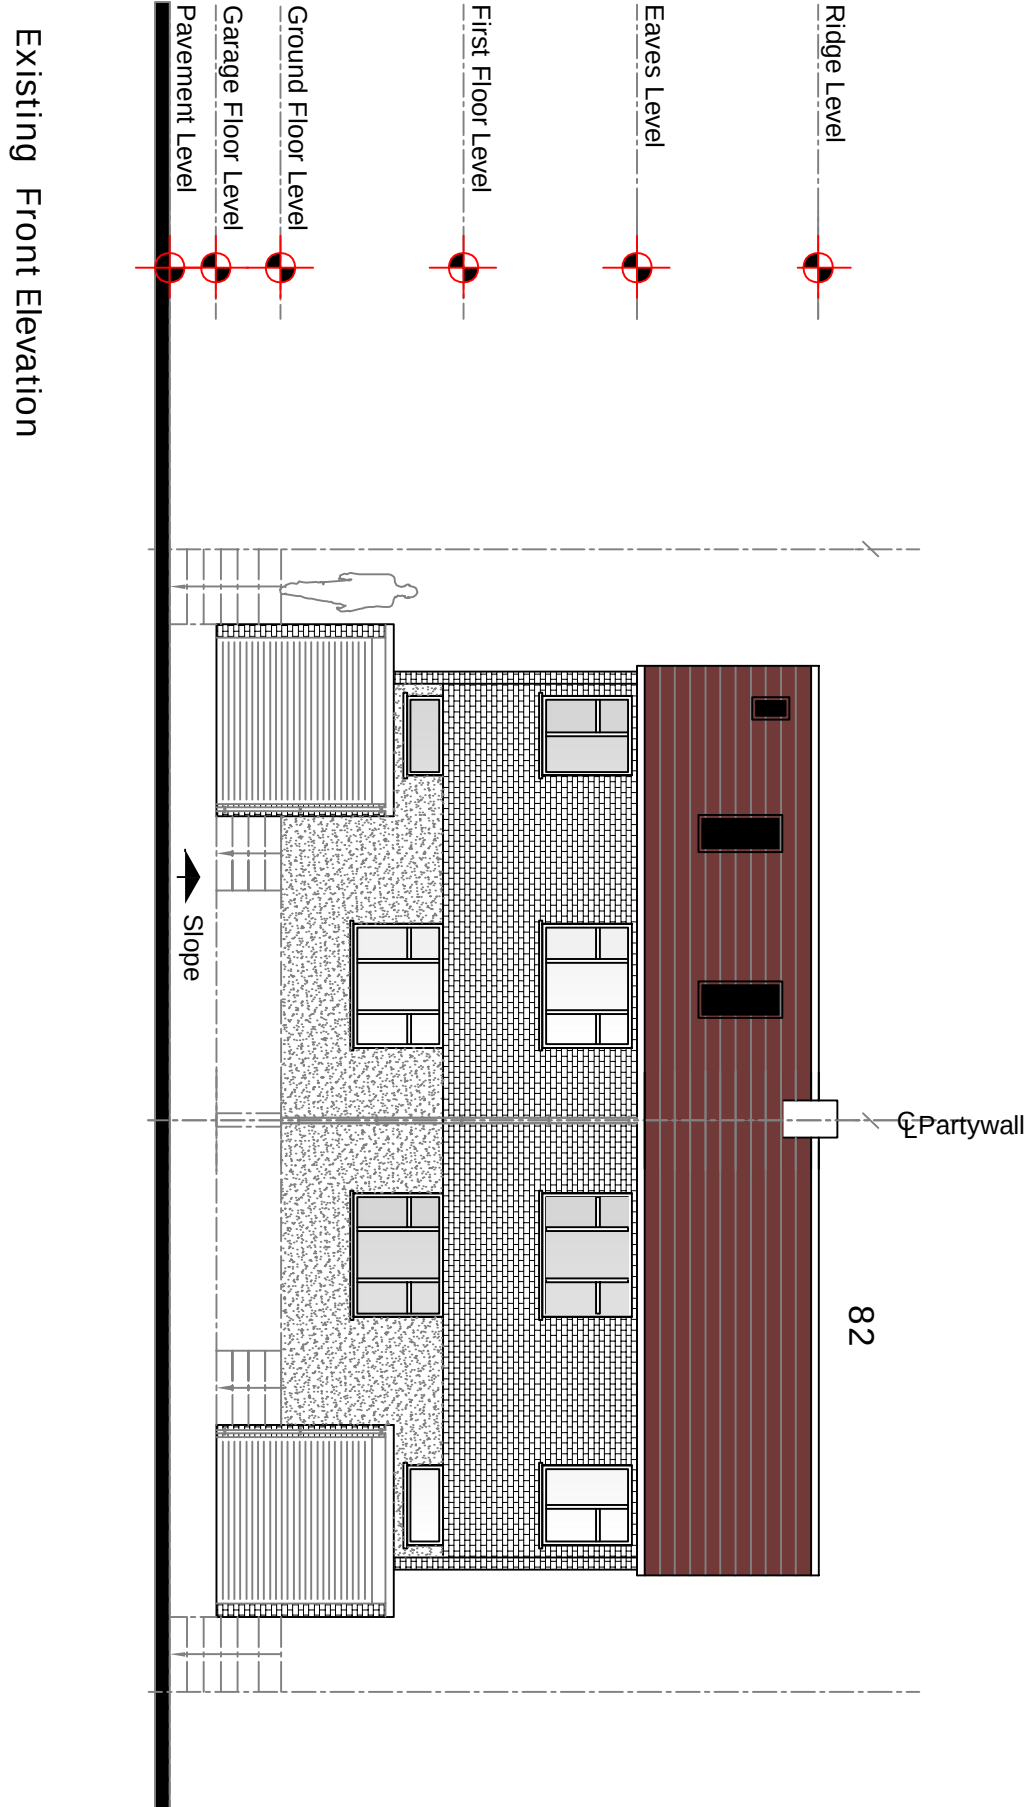
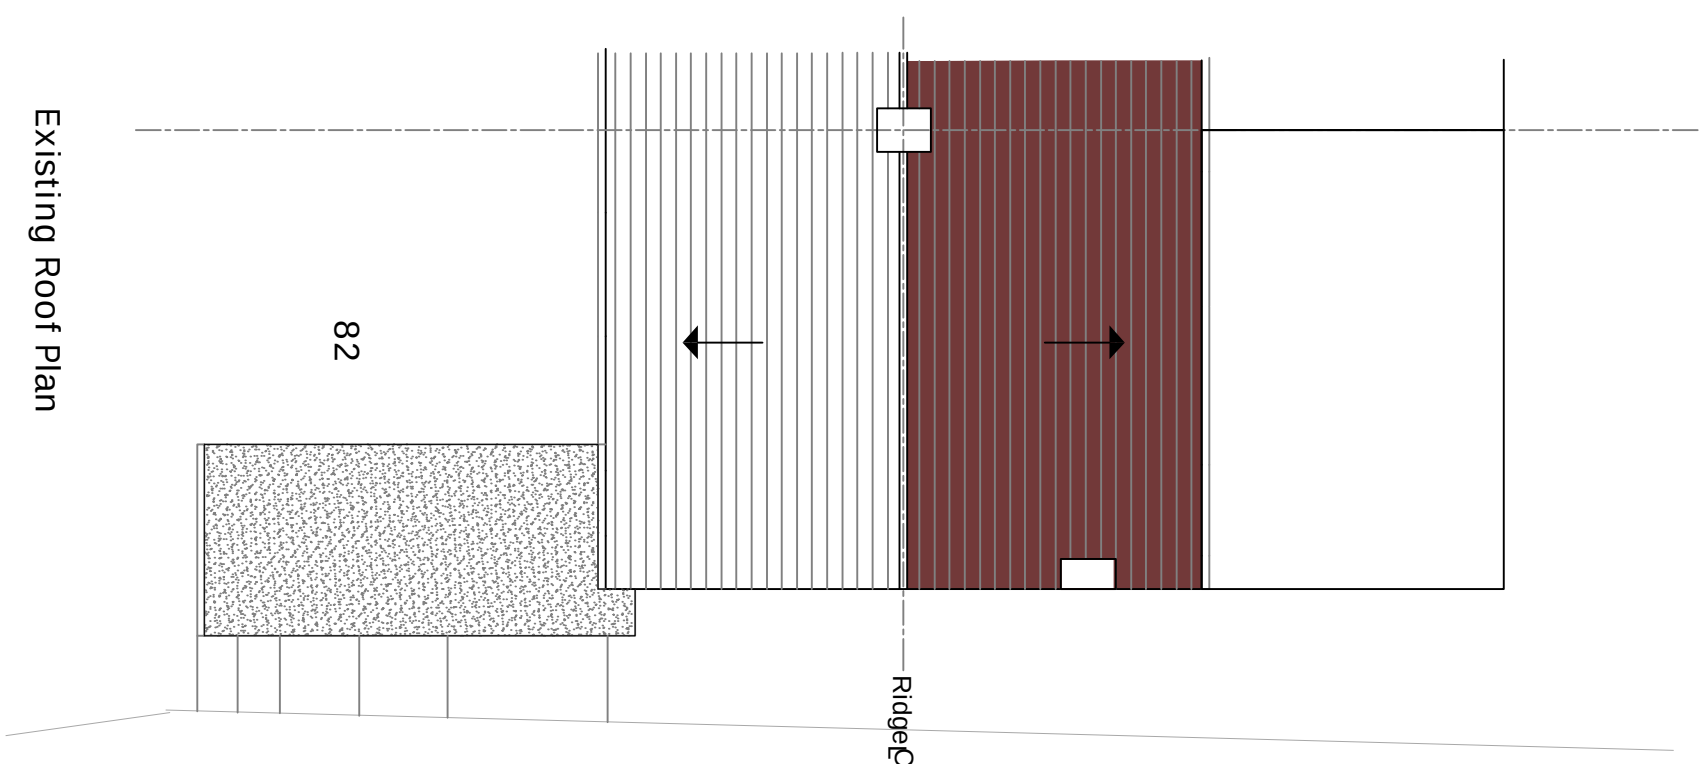
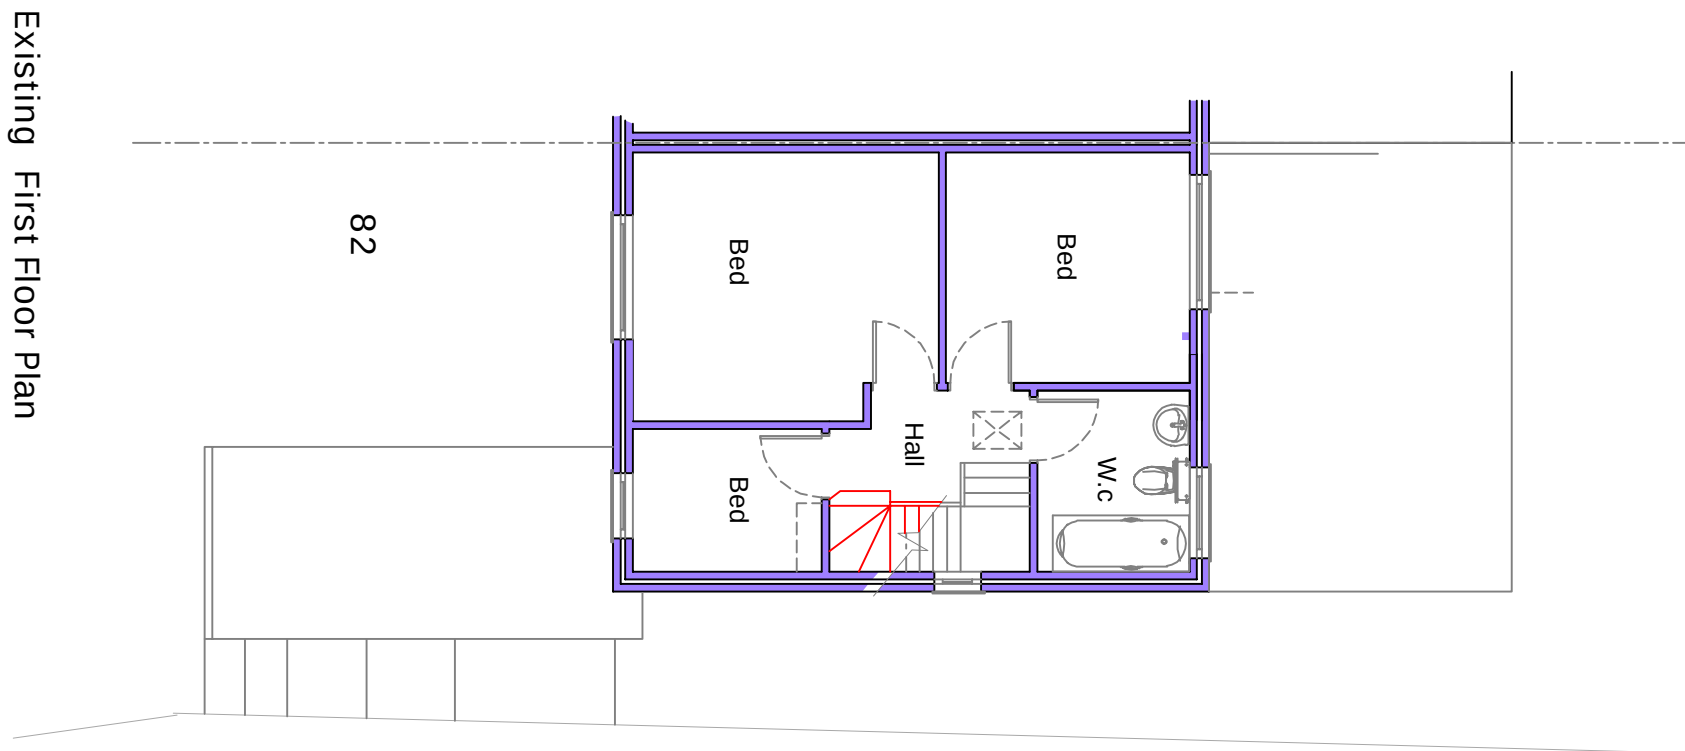
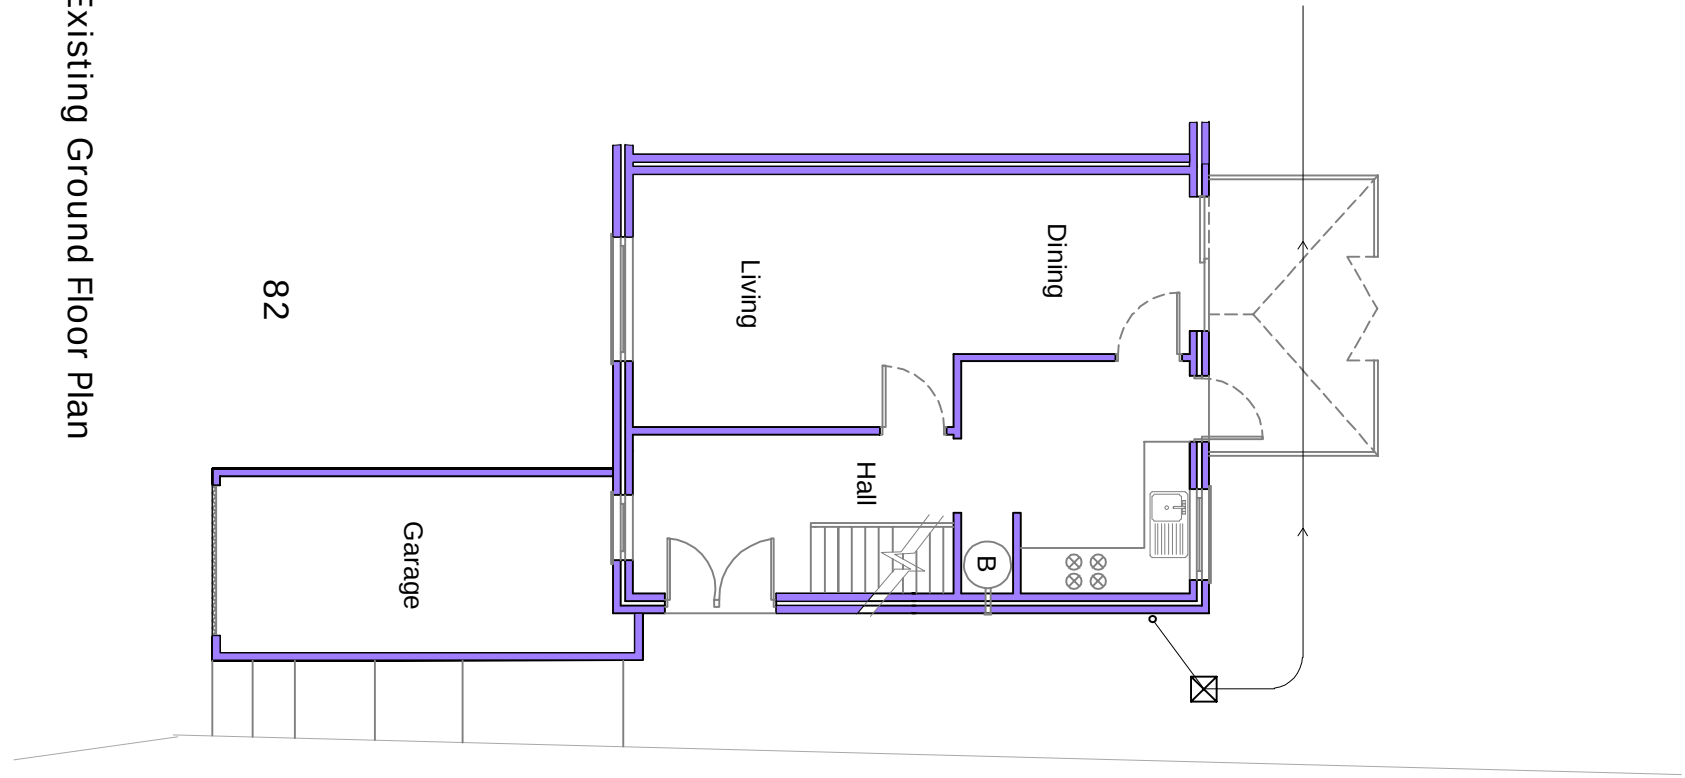


Structural & Architectural Solutions  
9A THE PINNACLE - 160 HIGH ROAD - CHADWELL HEATH RM6 6PN  
07949121222

Job Title  
82 Heritage Road Higham ME3 7DD

Drawing Title  
Existing Plans

| Scale       | Date   | Drawn By | Rev |
|-------------|--------|----------|-----|
| 1:100 @ A1  | DEC`22 |          |     |
| Job No.     |        | Proj No. |     |
| 51-1000-989 |        | S12      | P1  |

Permitted  
Development

| PI  | ISSUED TO PLANNING | XX.03.22 | WC |
|-----|--------------------|----------|----|
| Rev |                    | Date     | By |