


Location Plan

Site Address: Little Gables, Wrangling Lane, Luddesdown, DA13 0XF

Date Produced: 22-Aug-2024

Scale: 1:1250 @A4

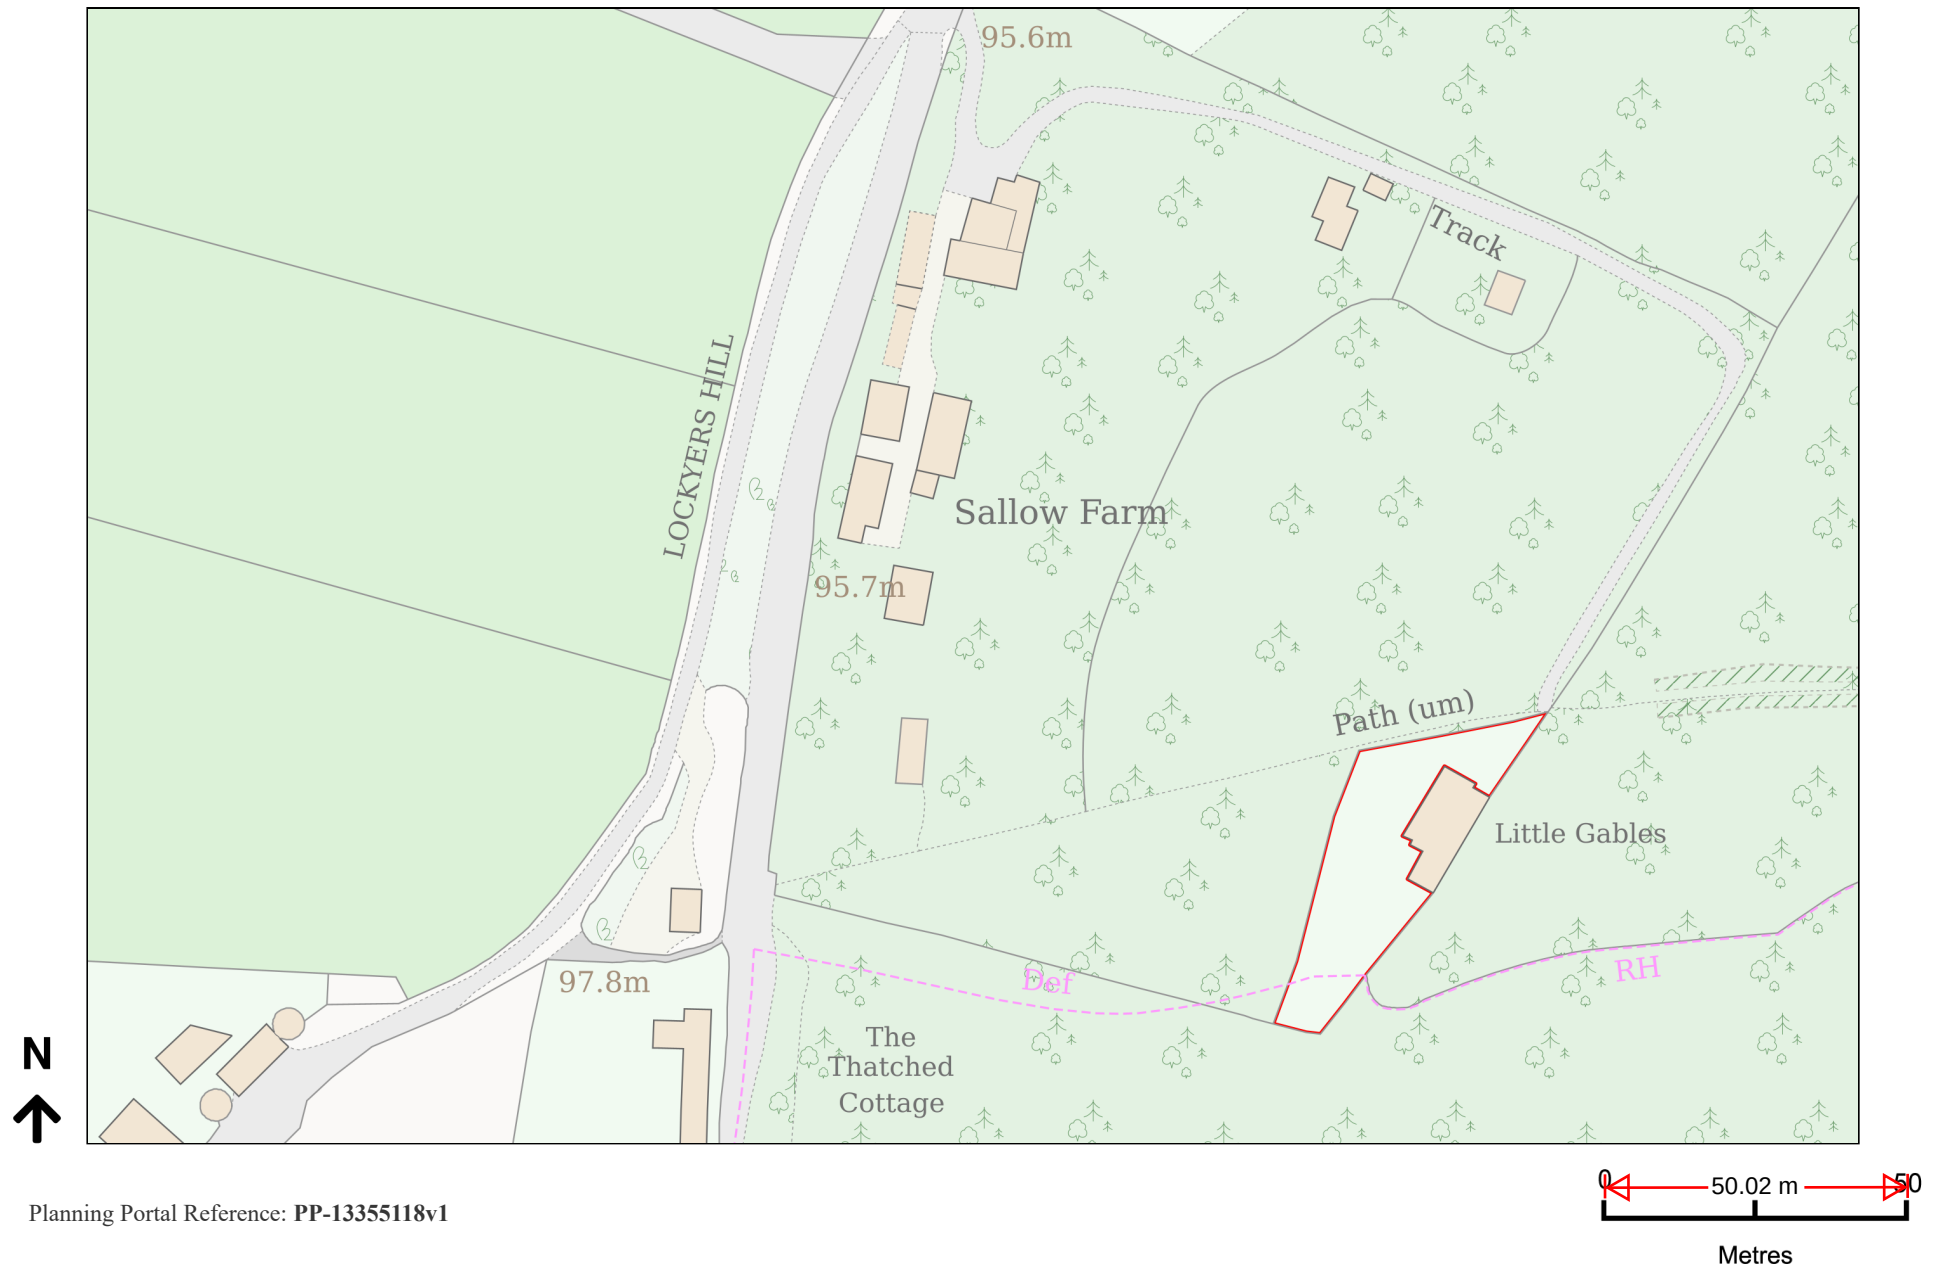

Planning Portal Reference: PP-13355118v1