


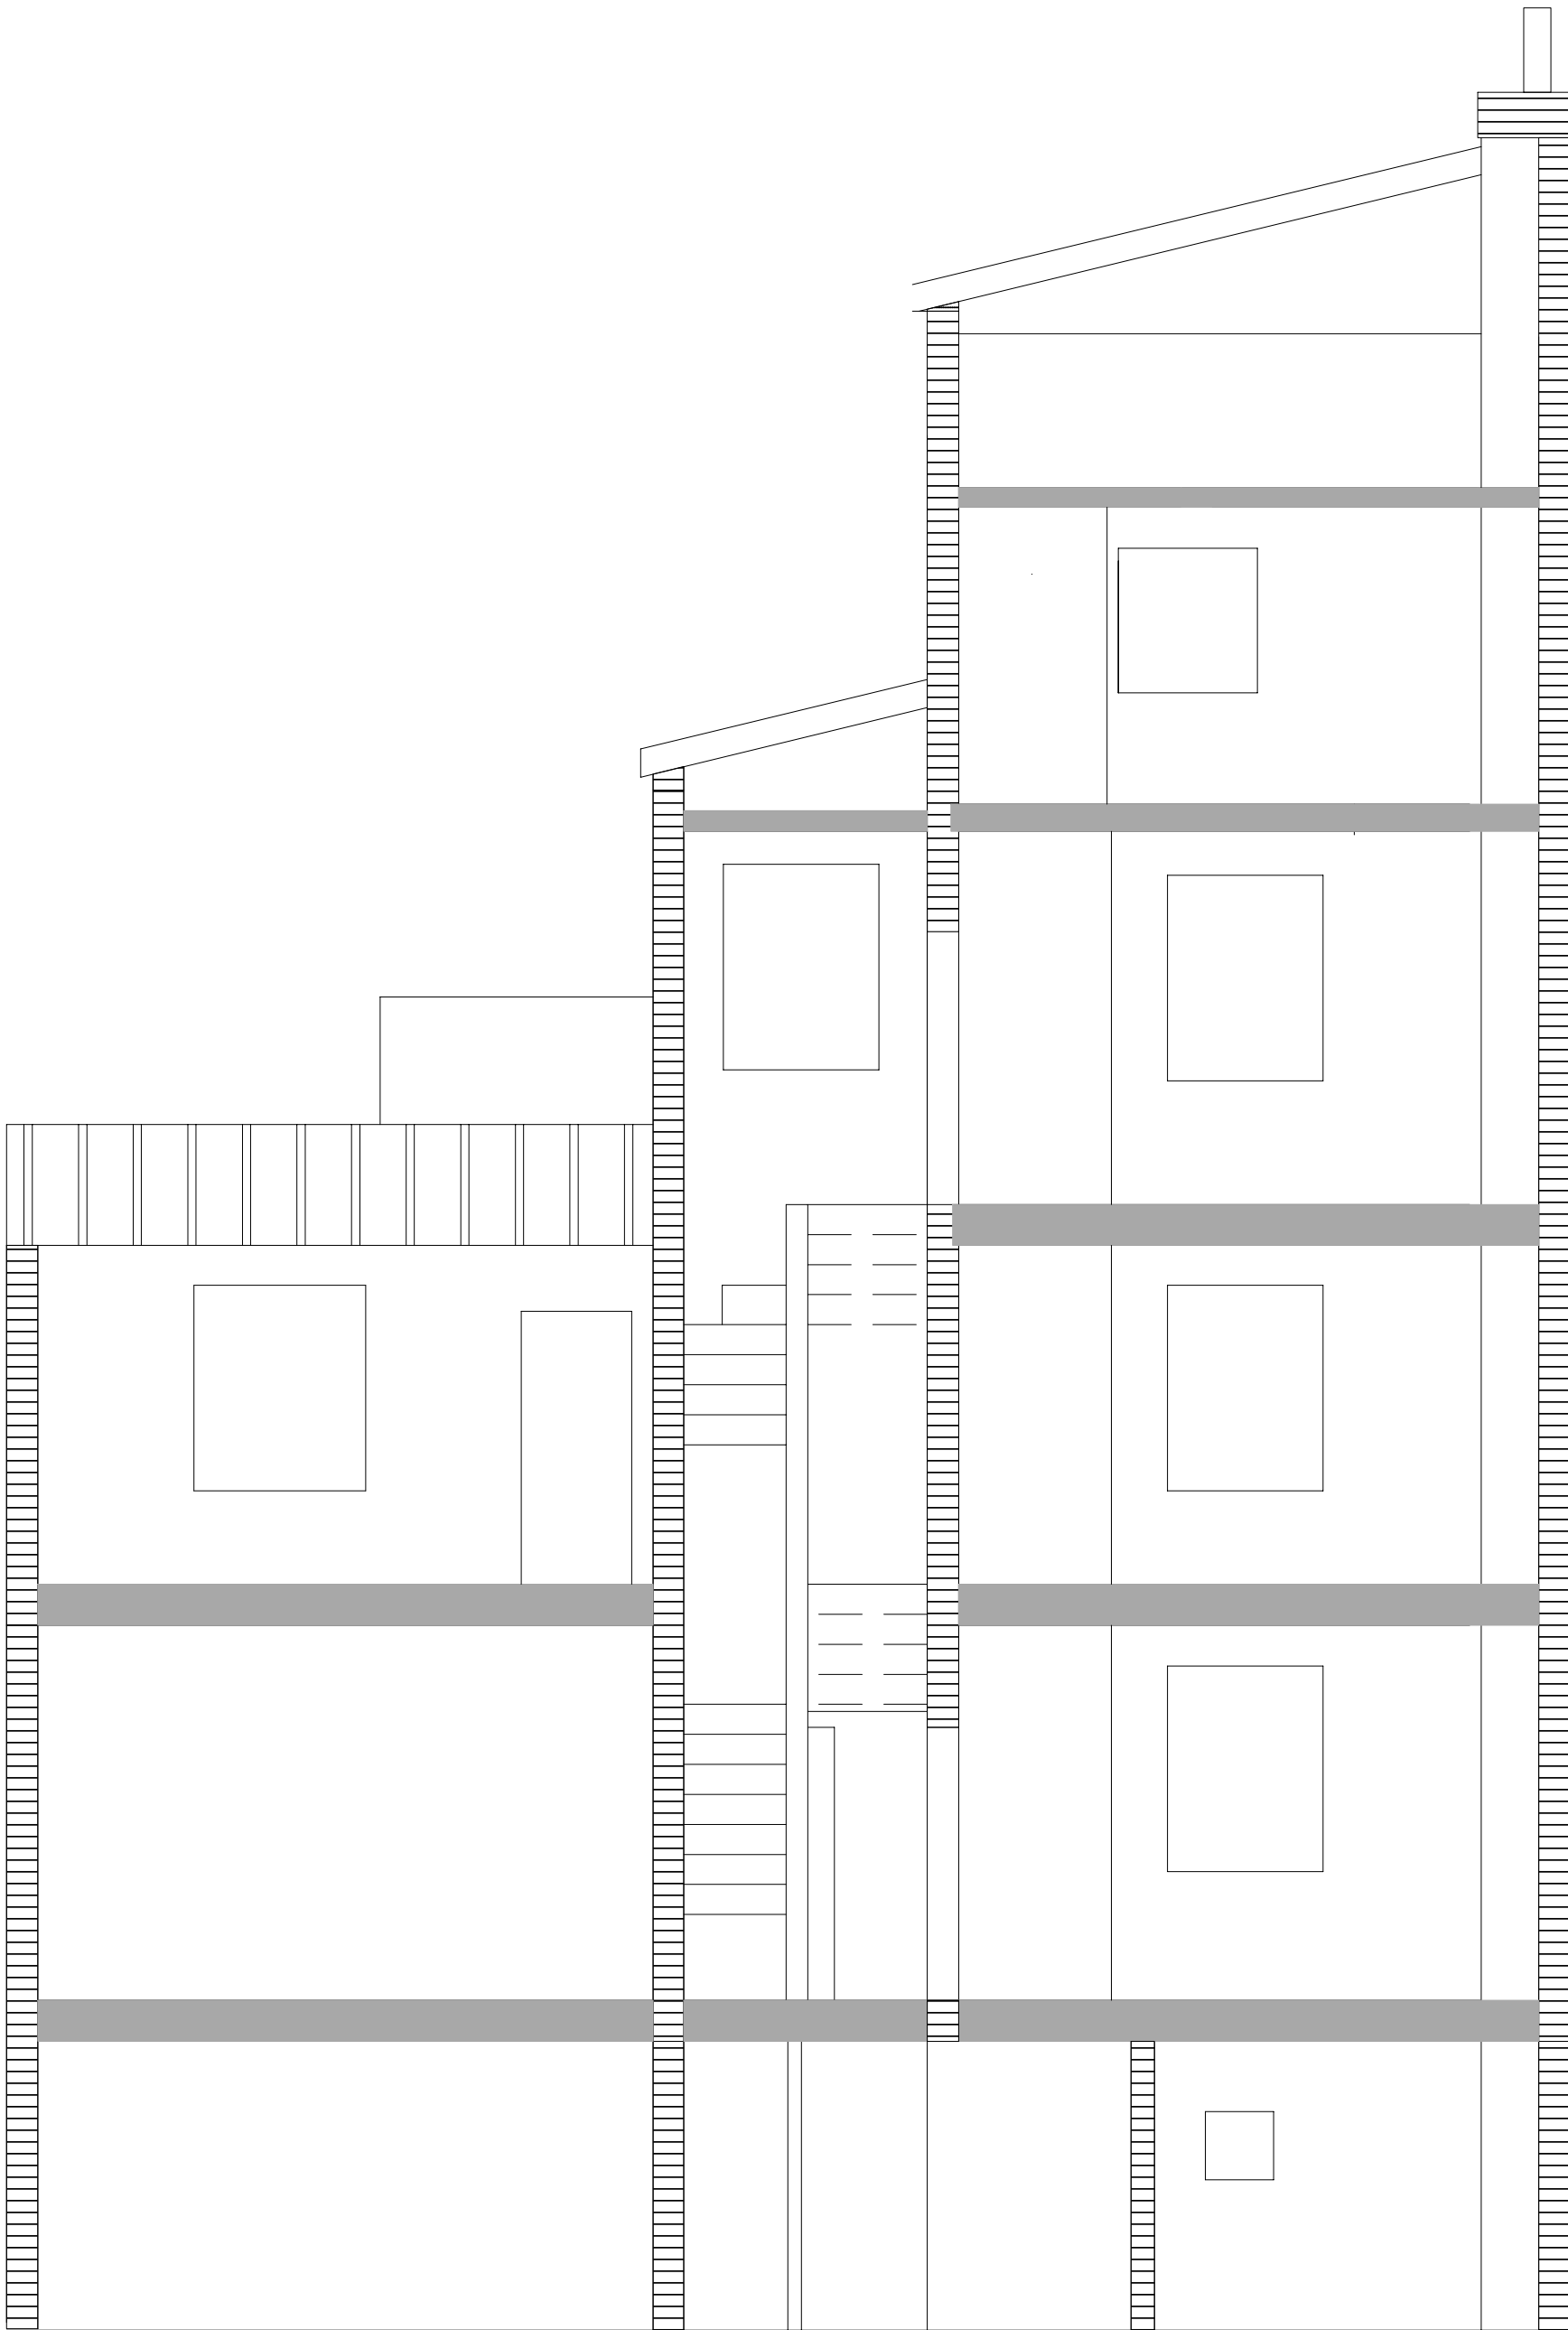

3m

196 & 197 PARROCK STREET
SECTION A-A PROPOSED

Scale 1:50 @ A3

Drawing Number
PSH 007

Revision
0

Date
24/01/2023