
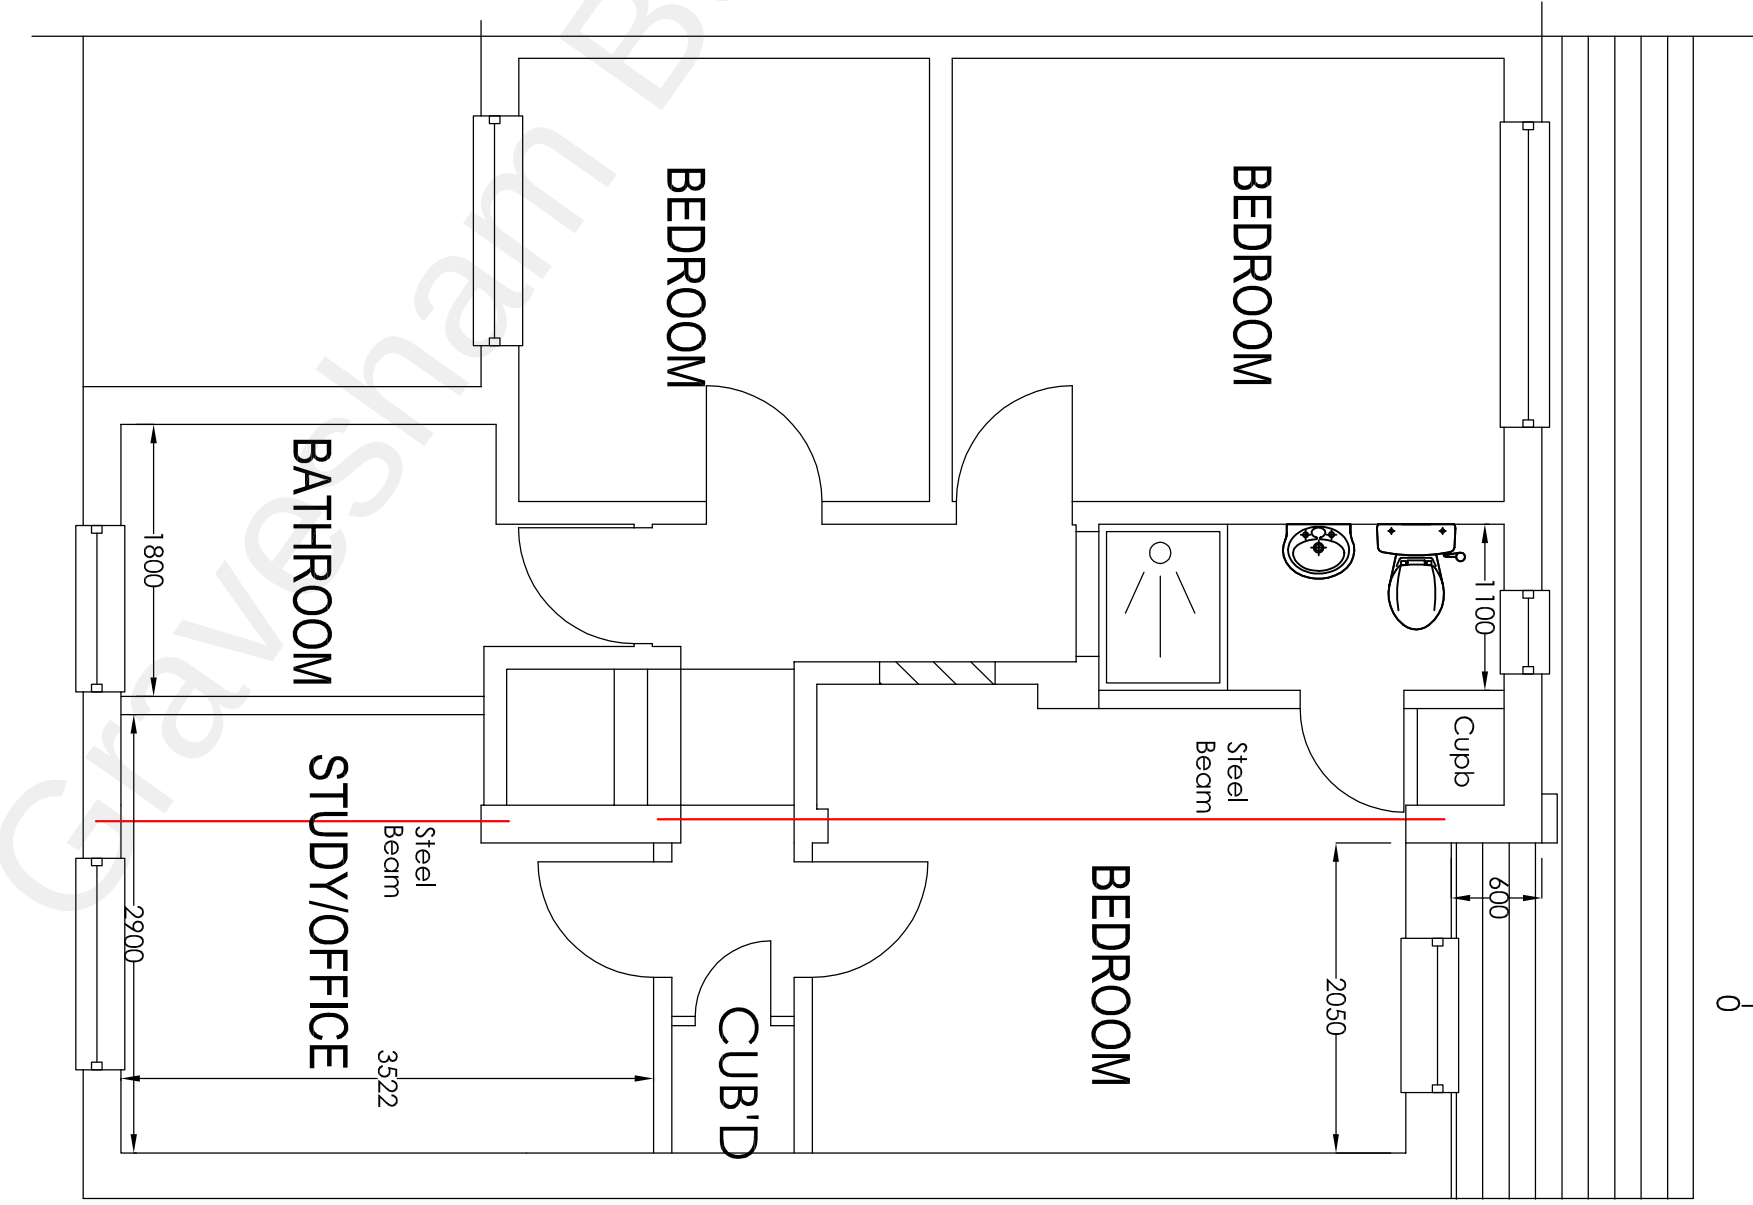


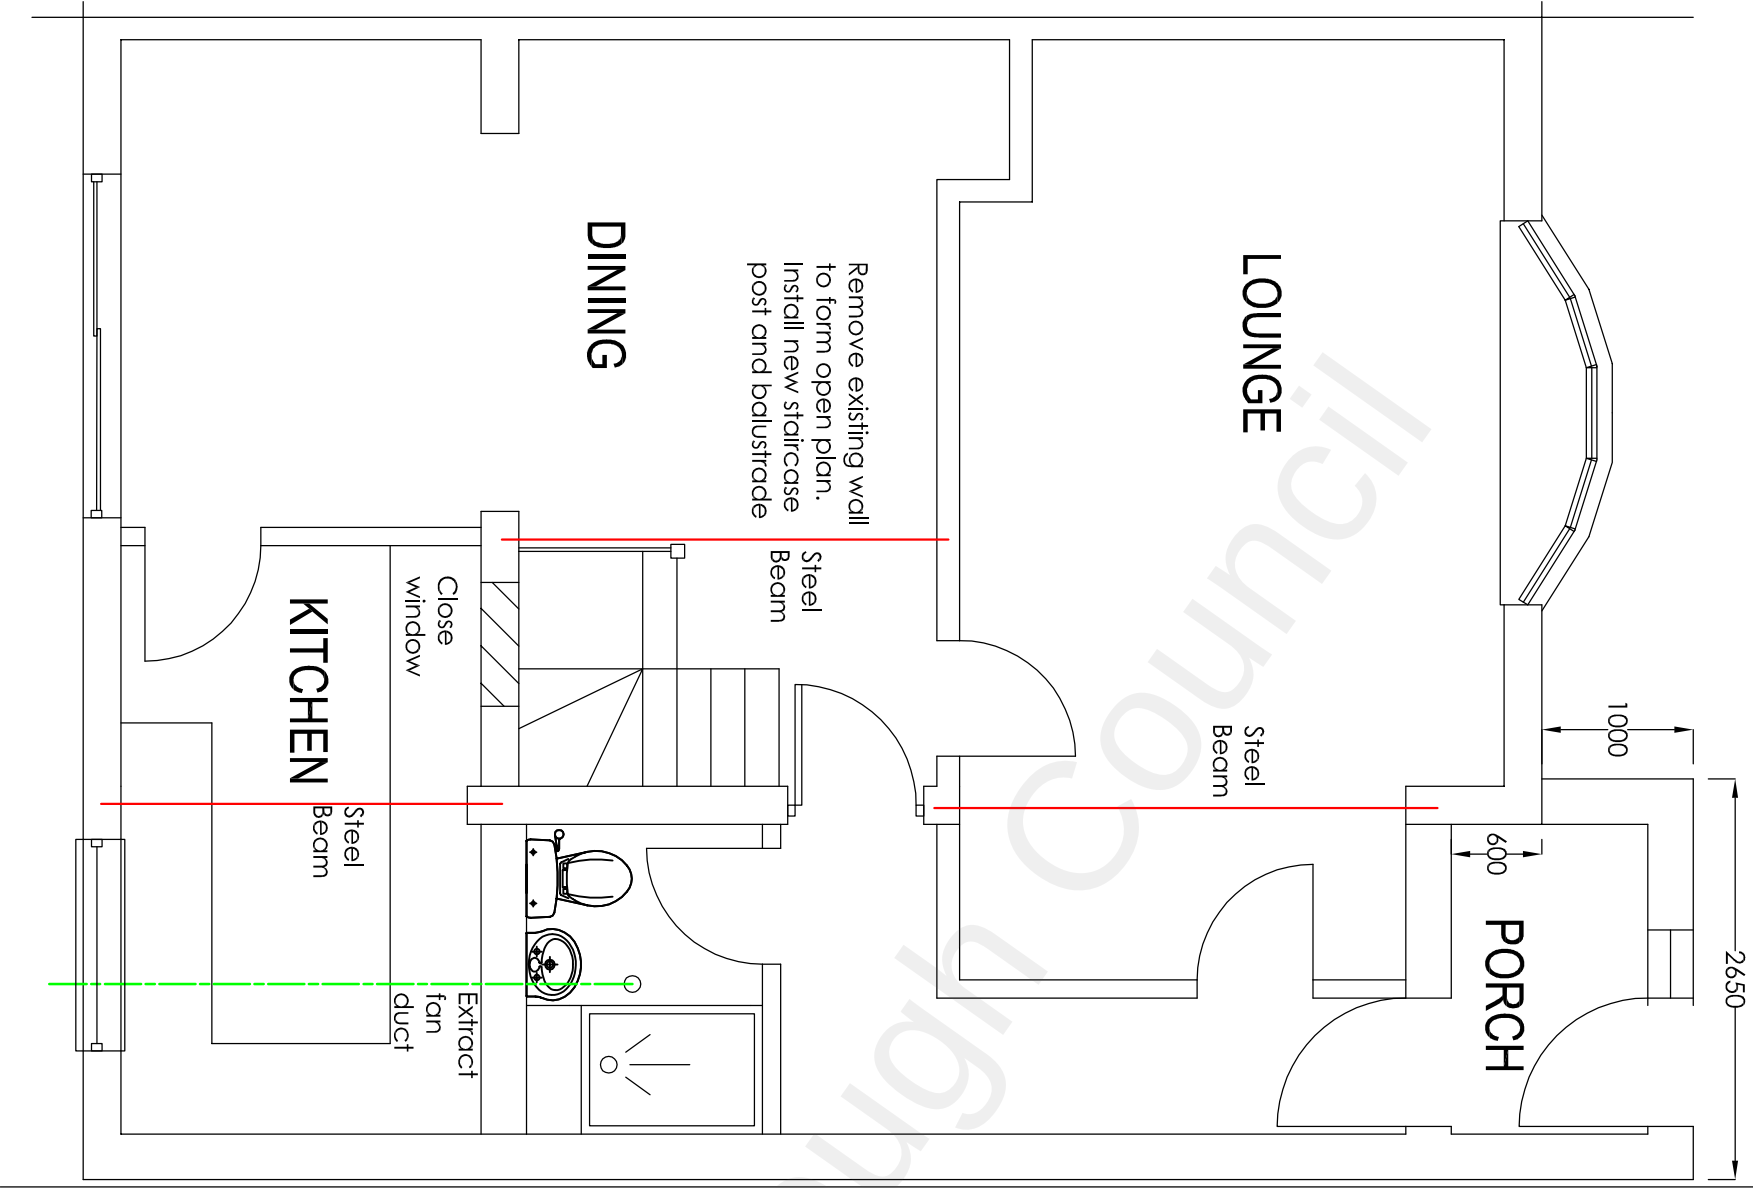

Project		8 Sandown Road Gravesend Kent DA12 5EN		Two Storey Side Extension and Relocate Rear Garage	
Drawing Title		Proposed GF and FF Plans			
Rev		Description		Date	
HC		Jan 2023		Scale 1:50	
Drawing No.		85D/A3/O3			

H Channa

Picaroons Maidstone Road Platt Kent TN15 8LB
Tel: 07828277909 E-mail: hbechanna@tiscali.co.uk