


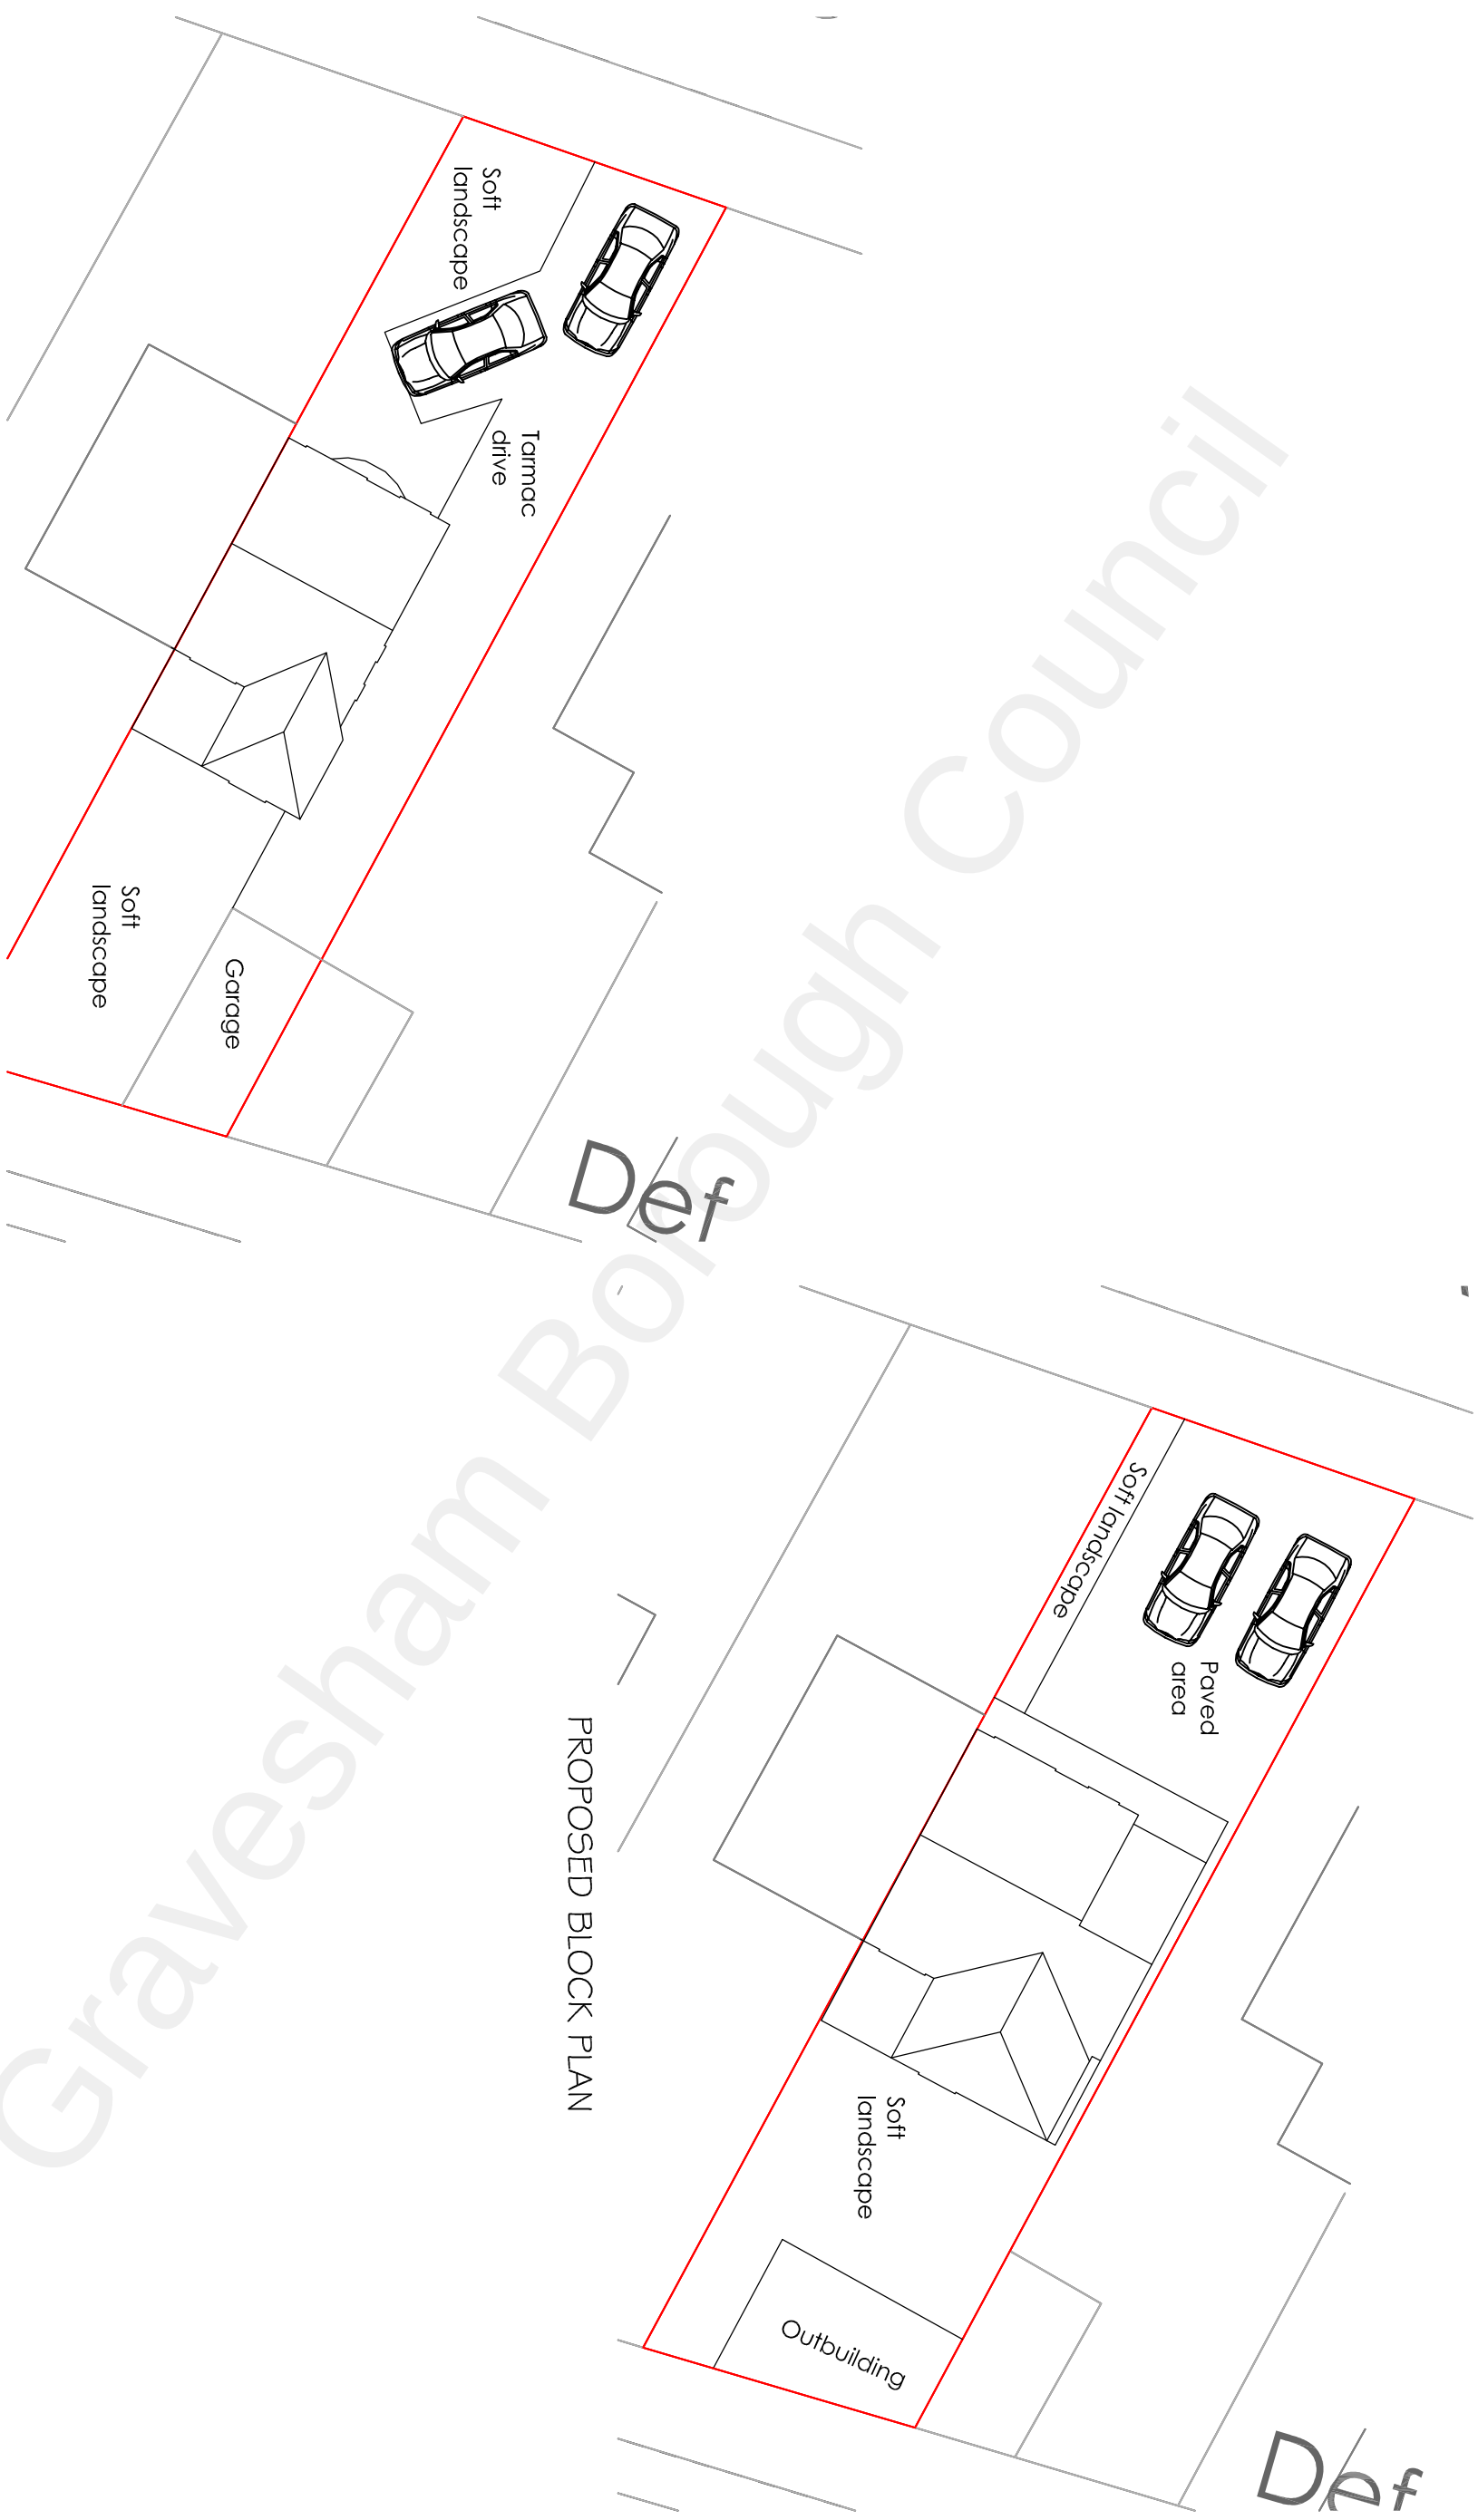

EXISTING BLOCK PLAN

PROPOSED BLOCK PLAN

Project		8 Sandown Road Gravesend Kent DA12 5EN Two Storey Side Extension and Relocate Rear Garage								H Channa Picarroons Maidstone Road Platt Kent TN15 8LB Tel: 07828277909 E-mail: hbchanna@tiscali.co.uk							
Drawing Title				Rev		Description		Date		Drawn		Date		Scale		Drawing No.	
Existing & Proposed Block Plans										HC		Jan 2023		1:200		85D/A3/05	