




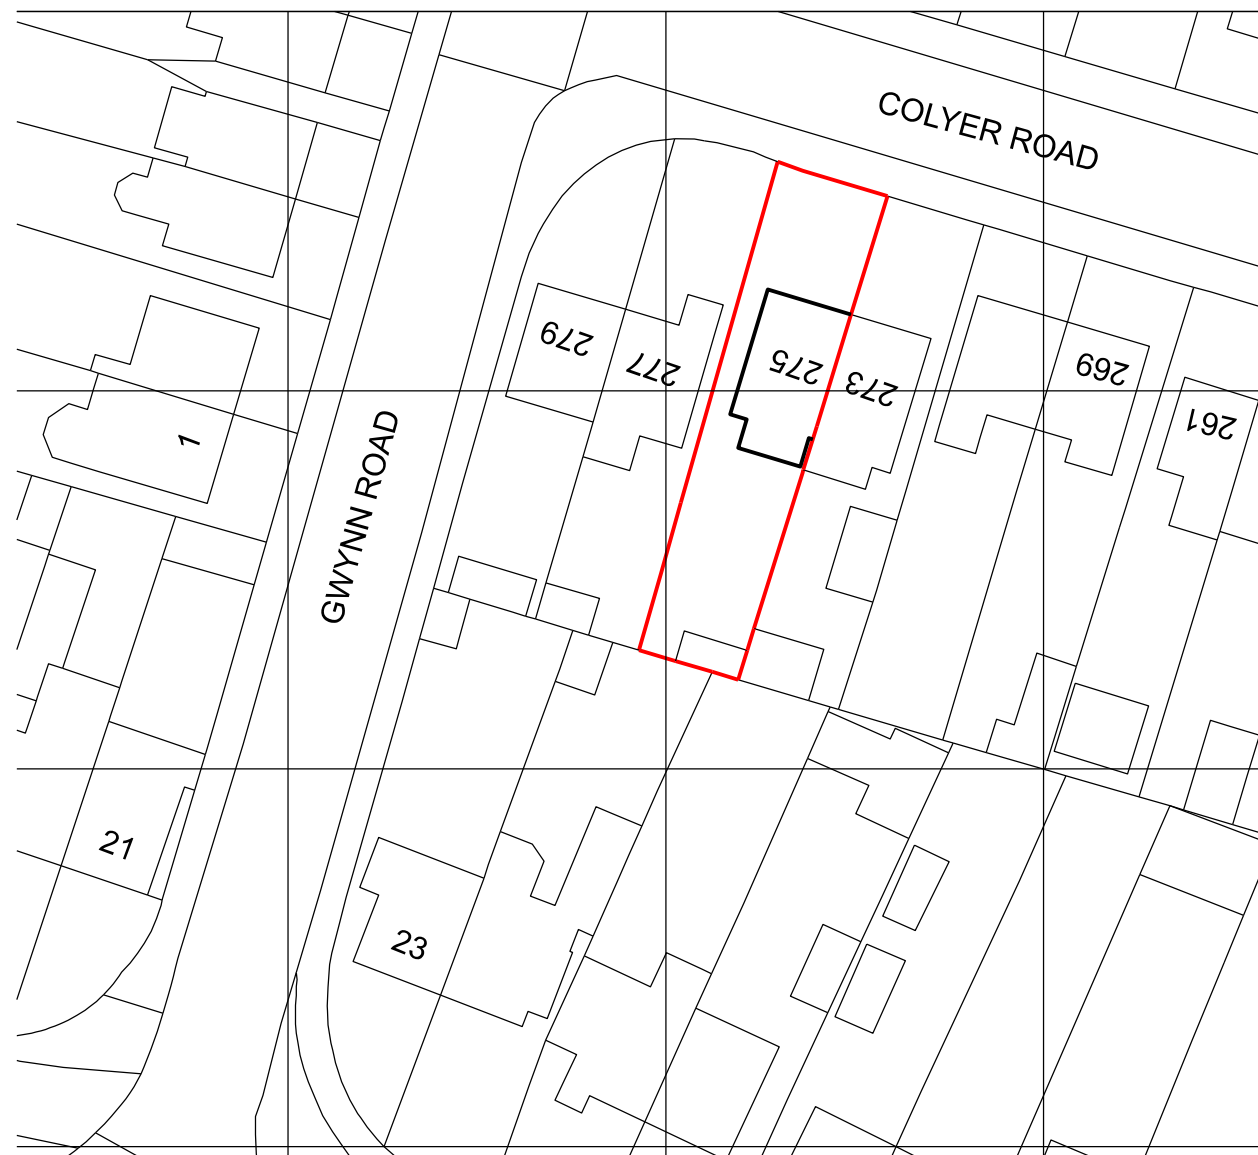


EXISTING BLOCK PLAN scale 1:500

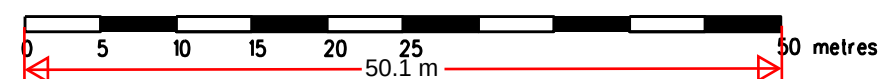

proposed extension
shown hatched

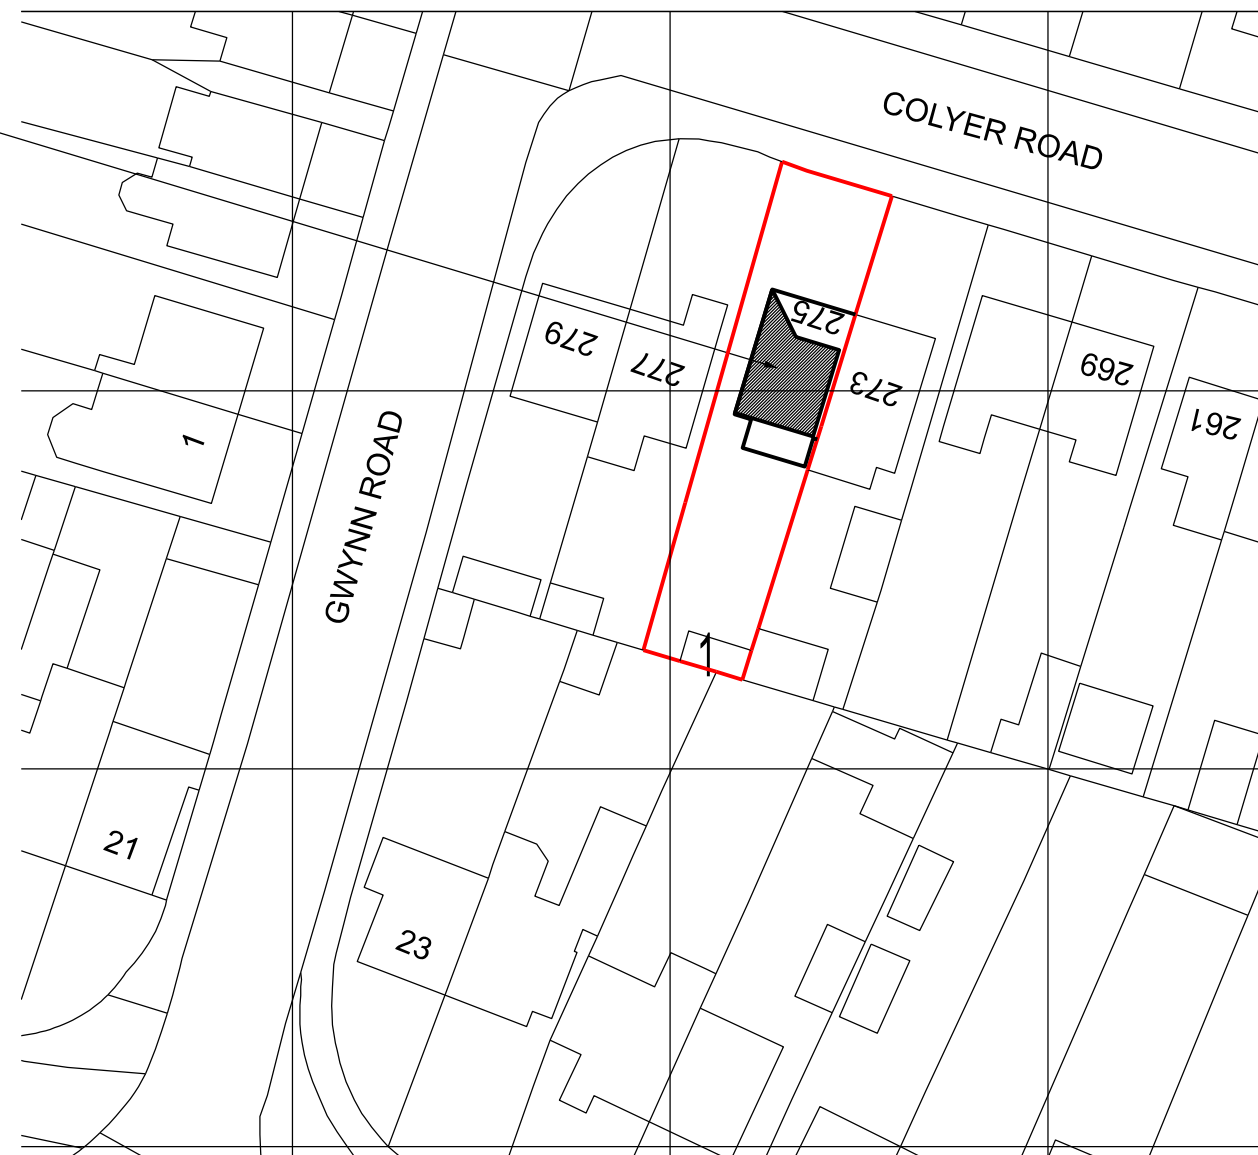

PROPOSED BLOCK PLAN scale 1:500

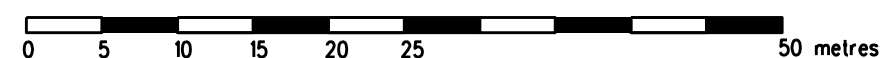

REVISION	DATE
ARCHITECT TA ARCHITECTS 11 JOYDENS WOOD ROAD BEXLEY KENT DA5 2HS Tel 07905 130591 ta140256@googlemail.com	
JOB PROPOSED LOFT EXTENSION AT 275 COLYER ROAD GRAVESEND DA11 8AT	
DRAWING EXISTING & PROPOSED SITE BLOCK PLANS	
SCALE 1: 500 AT A3	DATE JAN 2025
DRAWING NO. JH/02	