


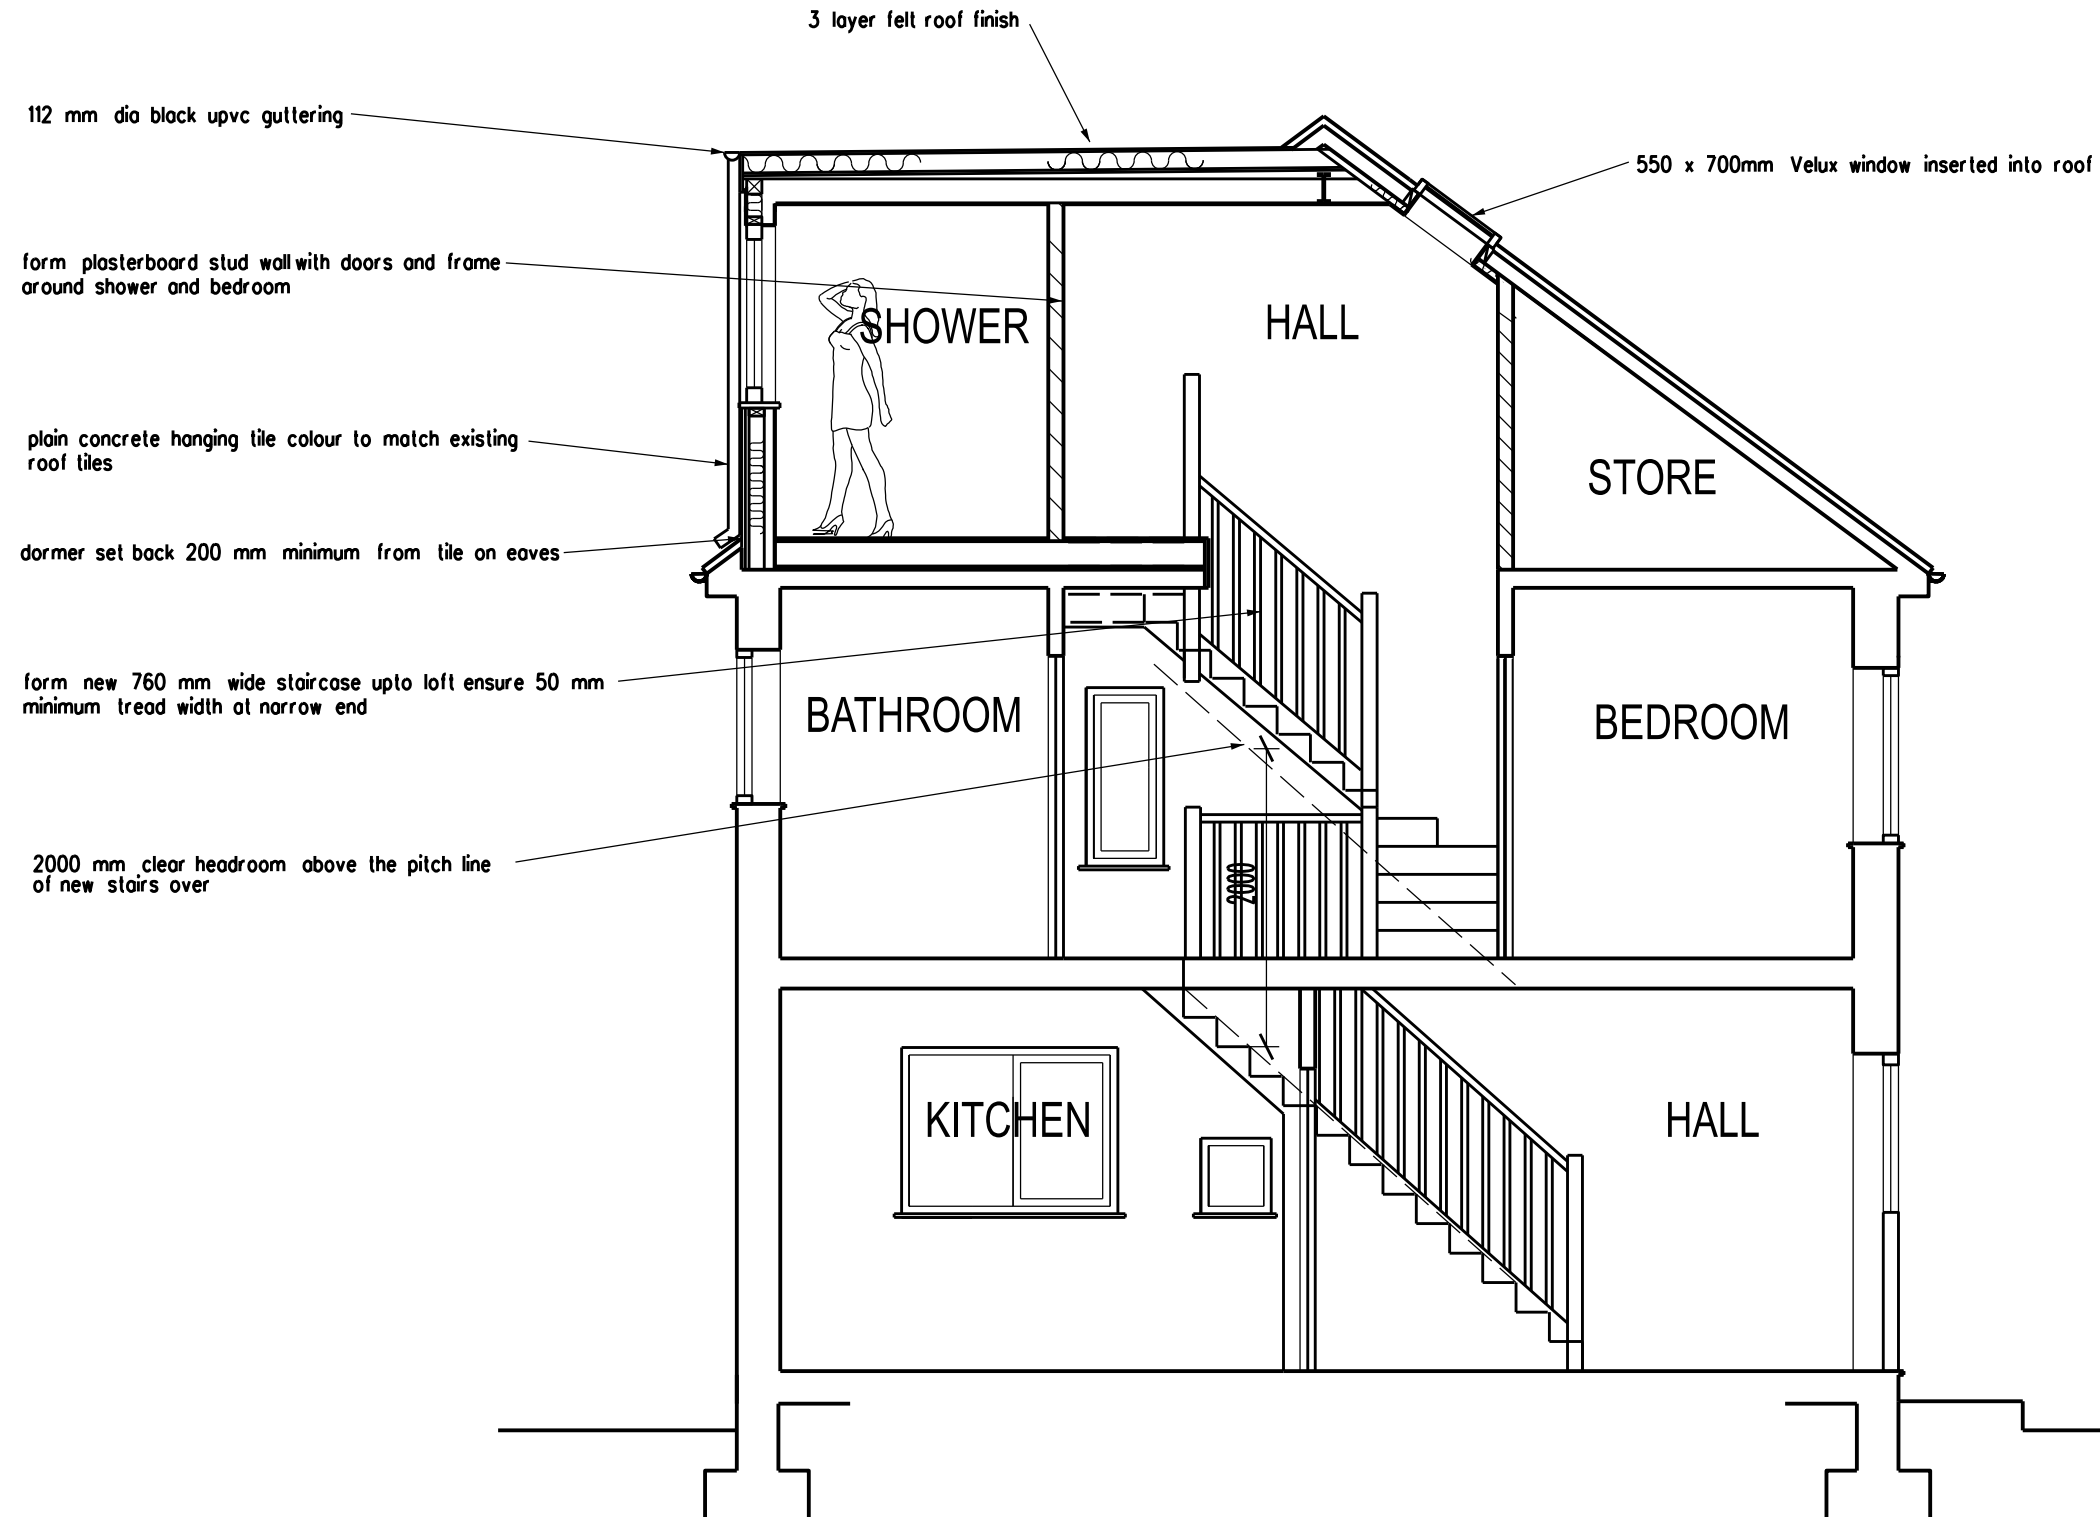

READ WITH STRUCTURAL ENGINEERS DETAILS FOR
BEAMS, DORMER, JOISTS & PADSTONES

PLANNING APPLICATION

REVISION DATE

ARCHITECT
TA ARCHITECTS
11 JOYDENS WOOD ROAD BEXLEY
KENT DA5 2HS Tel 07905 130591
ta140256@googlemail.com

JOB
PROPOSED LOFT EXTENSION
AT 275 COLYER ROAD
GRAVESEND DA11 8AT

DRAWING
SECTION A-A

SCALE 1:50 AT A3 DATE JAN 2025

DRAWING NO.
JH/11

