


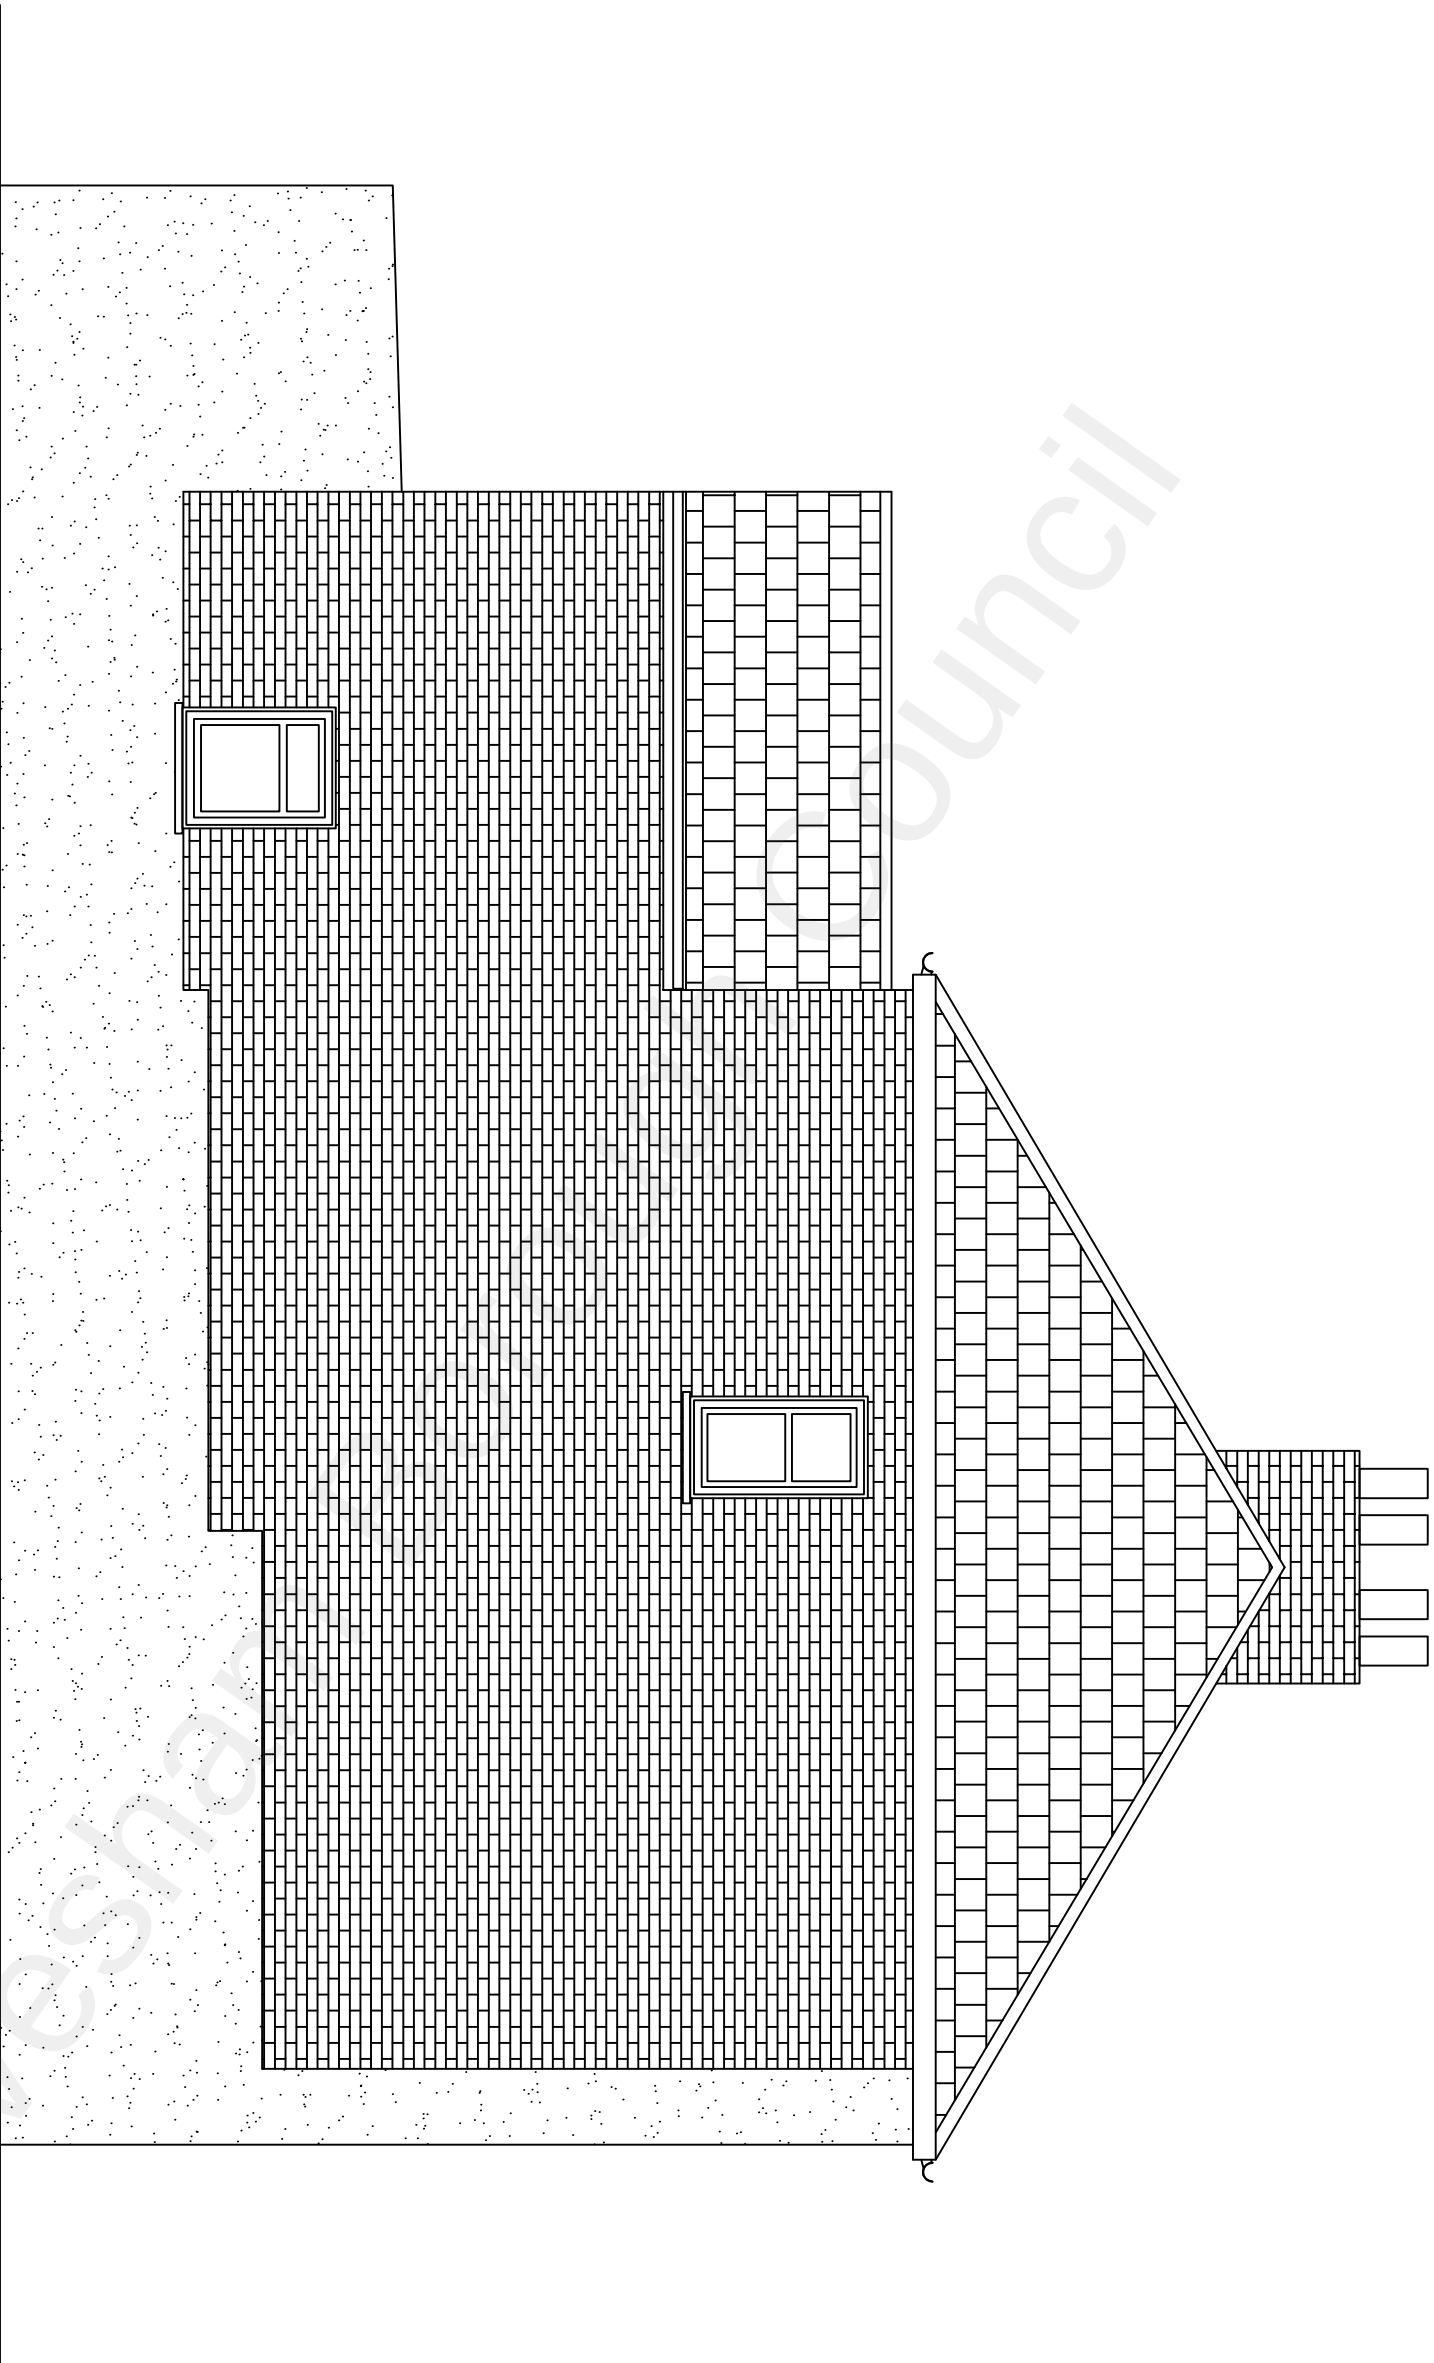

Existing Side Elevation



Client	Drawing Title			
	Existing Side Elevation			
Mr H Dhanda 15 Range Road Gravesend Kent DA12 2JR				
This drawing is copyright and may not be reproduced or made use of unless expressly agreed by the Design Team All dimensions must be checked on site.				
Drawing No.		Revision		
2187-006		00		
Scale 1:50@A3		Date Dec 2021		
Computer File No.		Project No.		
Drawn By Raj Bhatti		Checked By		
Coordinated By		Approved By		