


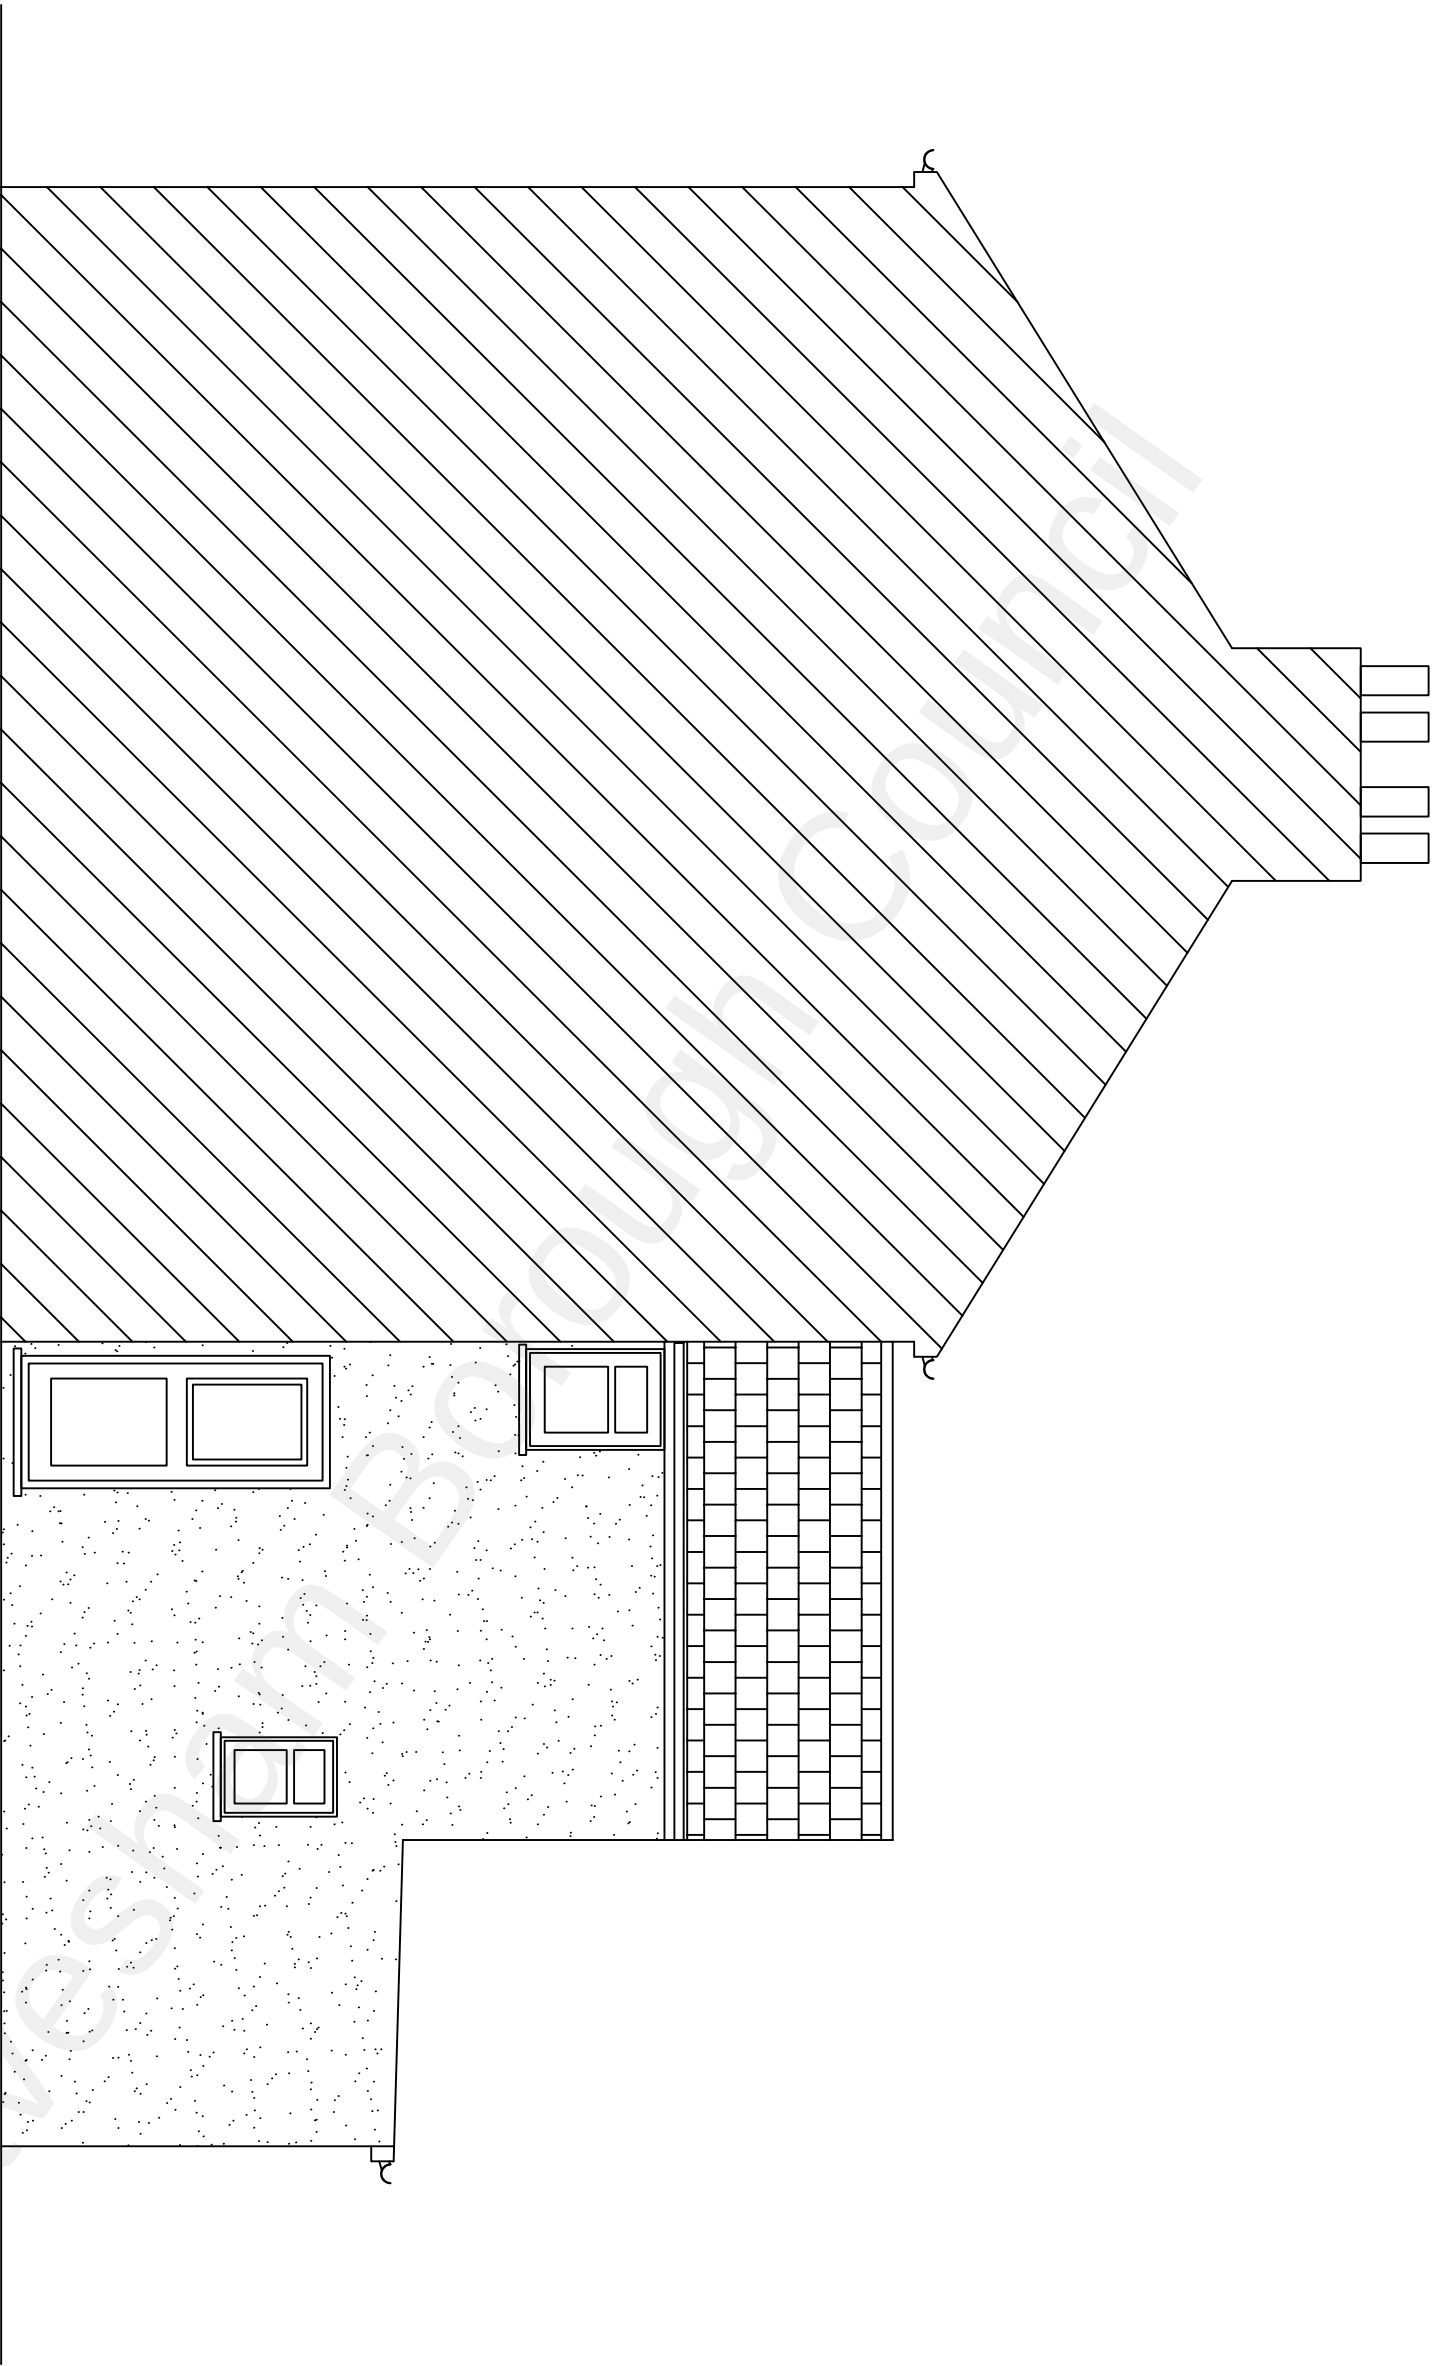

Existing Side Elevation



Client	Drawing Title						
	Existing Side Elevation						
	This drawing is copyright and may not be reproduced or made use of unless expressly agreed by the Design Team All dimensions must be checked on site.						
Mr H Dhanda 15 Range Road Gravesend Kent DA12 2JR	Drawing No.	Revision					
	2187-007	00					
	Scale 1:50@A3	Date Dec 2021					
	Computer File No.	Project No.					
	Drawn By Raj Bhatti	Checked By					
	Coordinated By	Approved By					