


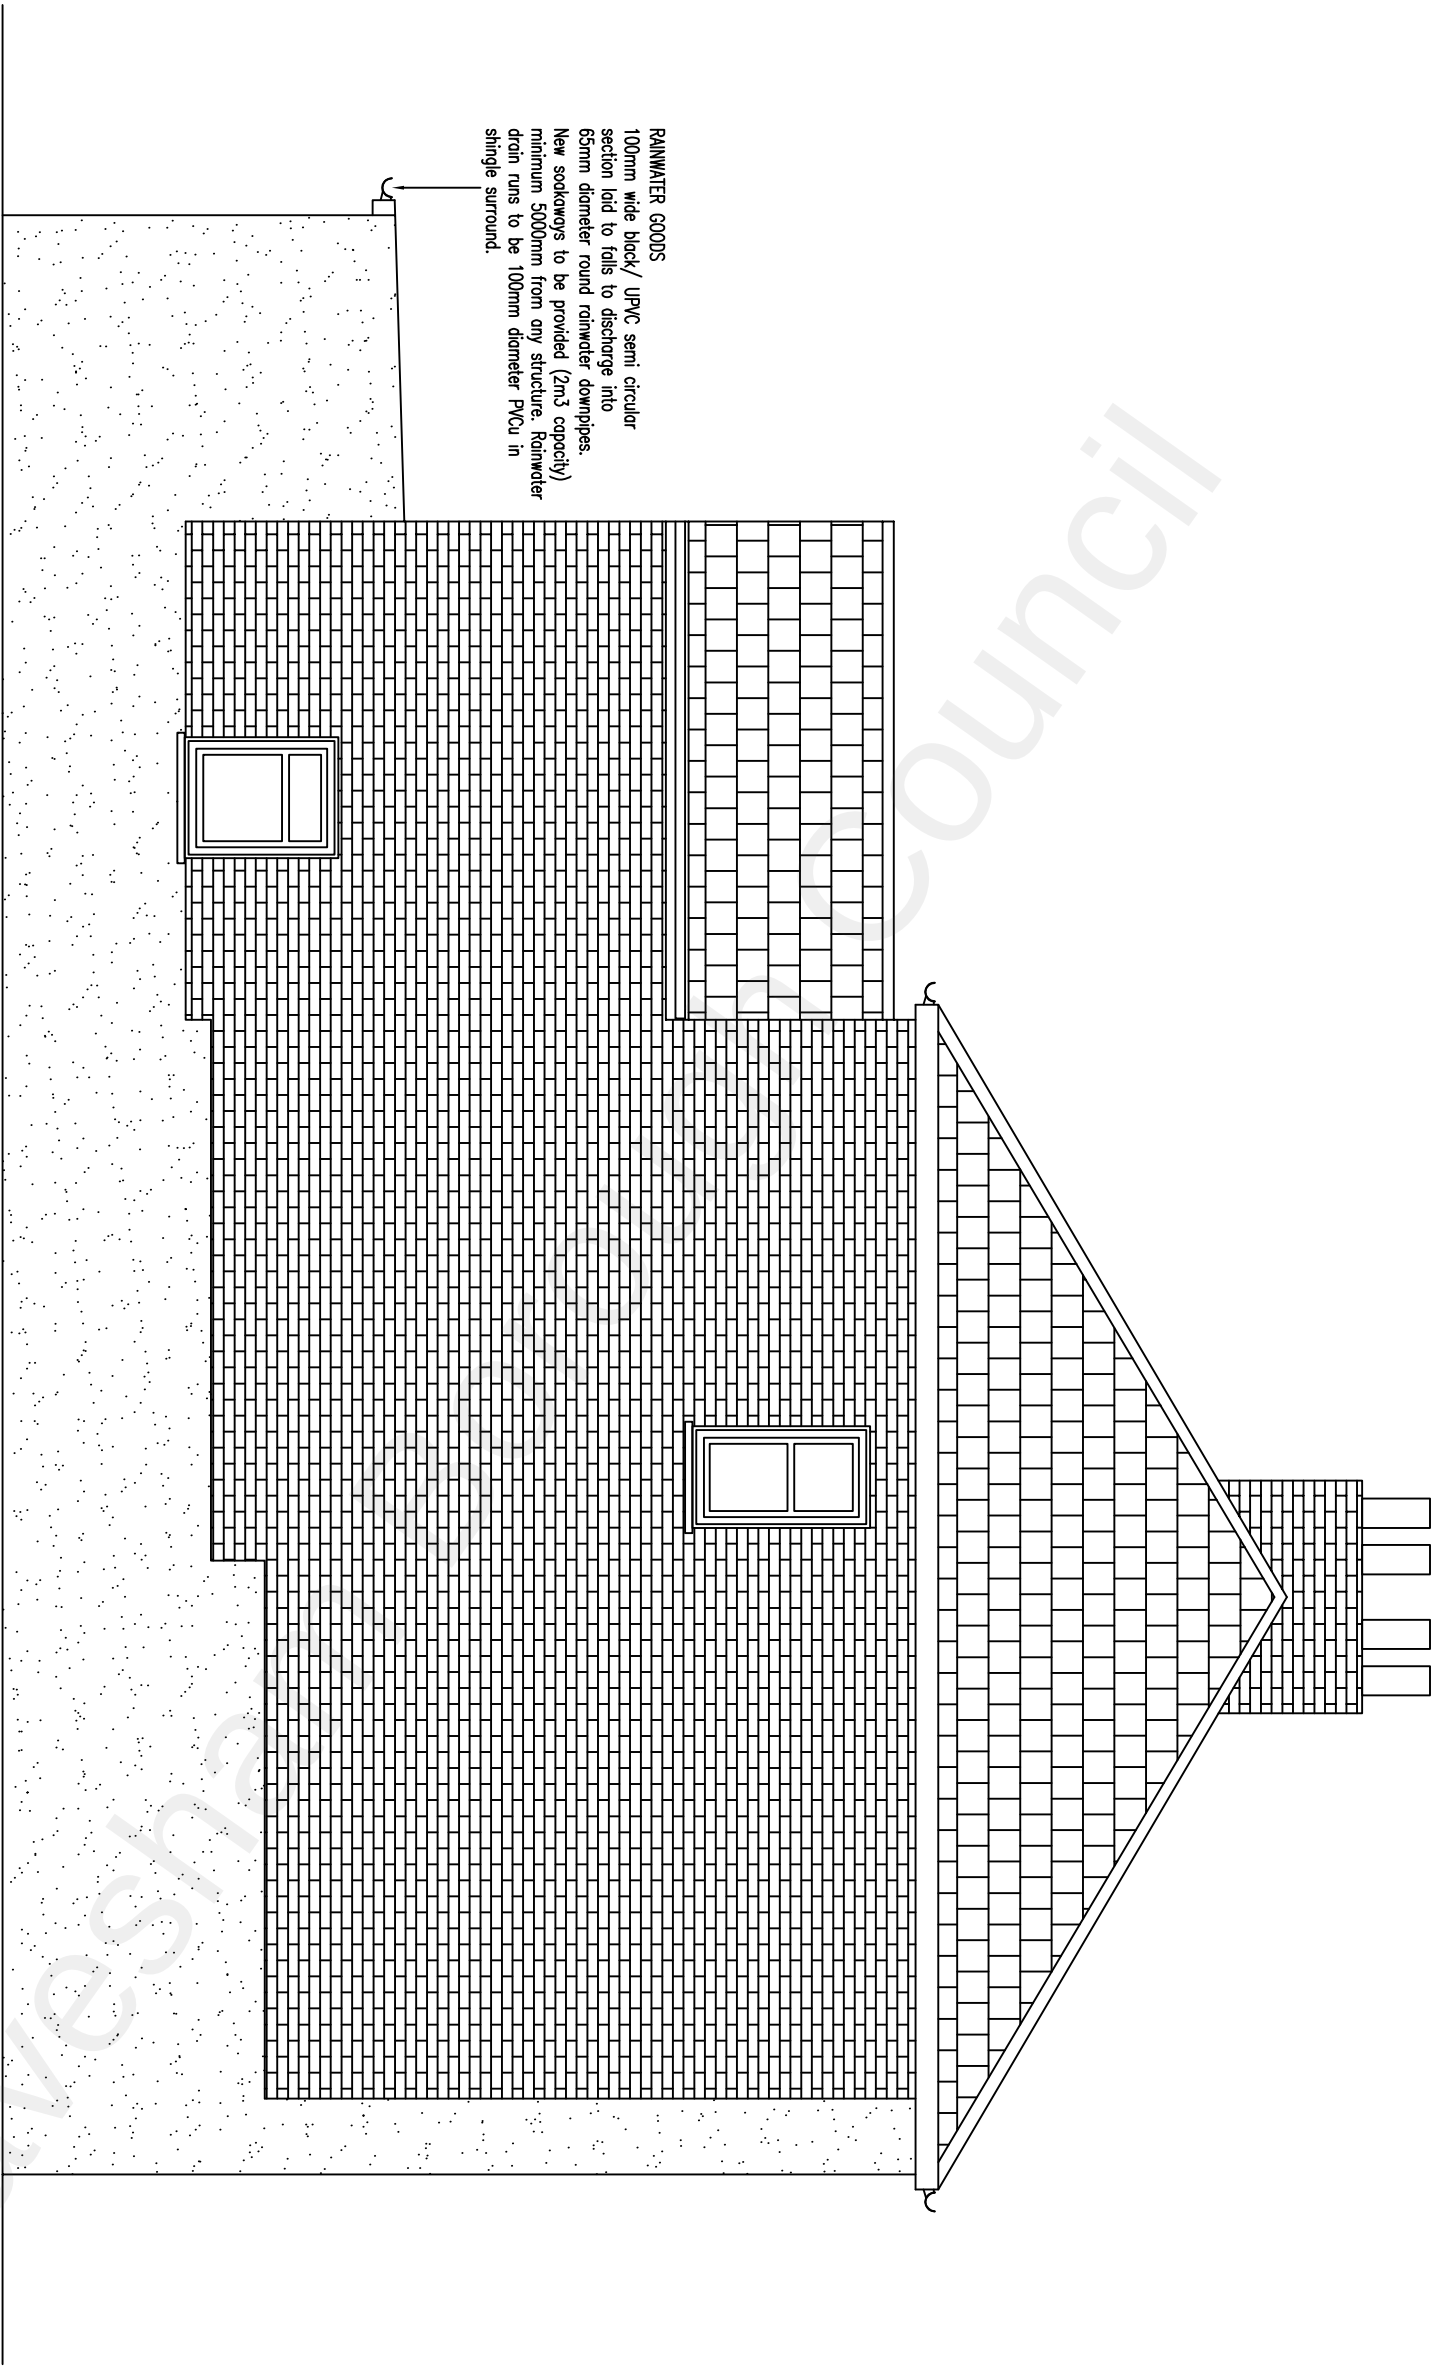

Proposed Side Elevation



		Client		Drawing Title			
		Mr H Dhanda 15 Range Road Gravesend Kent DA12 2JR		Proposed Side Elevation			